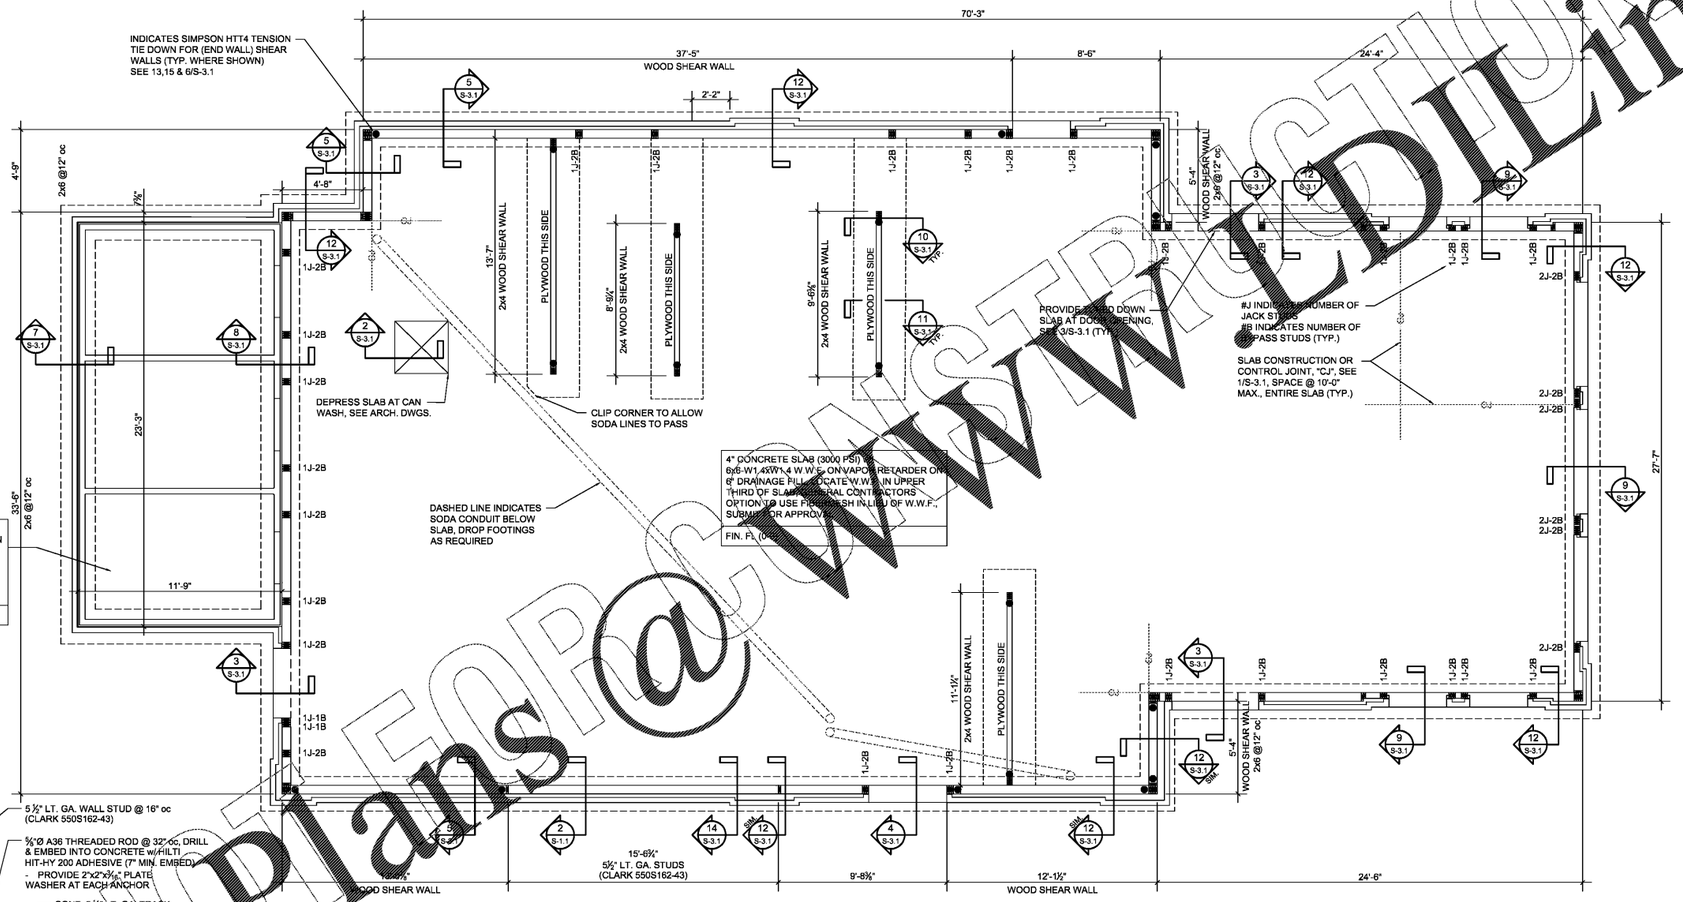

1 S-1.1 FOUNDATION PLAN AND FLOOR SLAB PLAN
SCALE: 1/4"=1'-0"

NOTES:

1. TOP OF FOOTING, T.O.F. ( ) REFERENCED FROM FIN. FL. (0-0).
2. TOP OF INTERIOR FOOTING (-8") TYPICAL UNLESS NOTED OTHERWISE.
3. TOP OF EXTERIOR FOOTING (-1'-4") TYPICAL UNLESS NOTED OTHERWISE.
4. CONTRACT DRAWINGS SHALL NOT BE USED FOR SHOP DRAWINGS.
5. SEE THIS SHEET FOR FOOTING SCHEDULE.
6. SEE SHEET S-0.1 FOR GENERAL NOTES.
7. SLAB TO BE DEPRESSED 24"Ø x ⅞" AT FLOOR DRAINS IN KITCHEN, SEE PLUMBING.
8. ALL WOOD IN CONTACT WITH CONCRETE OR MASONRY SHALL BE PRESSURE TREATED.

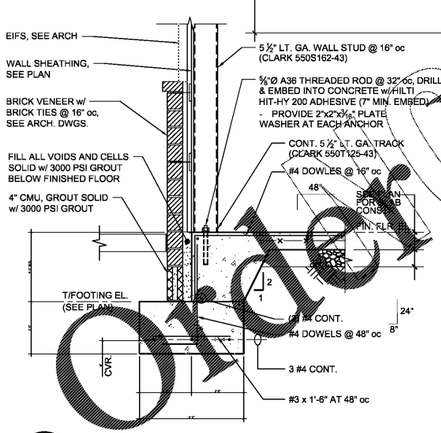

2 S-1.1 SECTION AT EXTERIOR WALL
SCALE: 3/4"=1'-0"

WALL SHEATHING:
7/16" EXTERIOR STRUCTURAL RATED PLYWOOD WALL SHEATHING. LAYOUT SHEETS STAGGERED AND PERPENDICULAR TO WALL STUDS ATTACH TO WALL STUDS w/ 10d NAILS (#10-16 SCREWS AT LT. GA. STUDS) 3" oc ALONG EDGES AND 6" oc INTERMEDIATE. PROVIDE SOLID BLOCKING BETWEEN STUDS AT 48" oc. ALIGN w/ PLYWOOD EDGES (TYP U.N.O., SEE PLAN)

WALL STUDS:
ALL 2X6 EXTERIOR LOAD BEARING WALL STUDS SHALL BE SOUTHERN YELLOW PINE #2 @ 16" oc. SEE GENERAL NOTES "TIMBER" SECTION. PROVIDE ADDITIONAL STUDS AT JAMBS, AND AT FOUNDATION HOLD DOWNS AS INDICATED IN SECTIONS OR ON PLAN.

WALL STUDS:
ALL 2X4 EXTERIOR LOAD BEARING WALL STUDS SHALL BE SOUTHERN YELLOW PINE #2 @ 16" oc. SEE GENERAL NOTES "TIMBER" SECTION. PROVIDE ADDITIONAL STUDS AT JAMBS, AND AT FOUNDATION HOLD DOWNS AS INDICATED IN SECTIONS OR ON PLAN.

INTERIOR SHEAR WALL SHEATHING:
½" MIN. SHEATHING STRUCTURAL RATED PLYWOOD WALL SHEATHING. LAYOUT SHEETS STAGGERED AND PERPENDICULAR TO WALL STUDS ATTACH TO WALL STUDS w/ 10d NAILS AT 3" oc ALONG EDGES AND 6" oc INTERMEDIATE. PROVIDE SOLID BLOCKING BETWEEN STUDS AT 48" oc. ALIGN w/ PLYWOOD EDGES (TYP U.N.O., SEE PLAN)

ARP ENGINEERING
CONSULTING ENGINEERS
202 EAST FRANKLIN STREET, SUITE A
PO BOX 587 - MONROE - NC 28111
(704) 225-0079
GA COA PEF004471

THE ARCHITECT/ENGINEER DOES NOT DEFINE THE SCOPE OF INDIVIDUAL TRADES, SUBCONTRACTORS, MATERIAL SUPPLIERS, OR VENDORS. ANY SHEET NUMBERING SYSTEM USED WHICH IDENTIFIES DISCIPLINES IS SOLELY TO SEPARATE ARCHITECT'S AND ENGINEER'S SCOPE; IT DOES NOT DEFINE A SUBCONTRACTOR'S SCOPE OF WORK. ANY DISCREPANCIES BETWEEN DRAWINGS, SPECIFICATIONS, CODES OR CONSTRUCTION SEQUENCING SHALL BE BROUGHT TO THE ATTENTION OF THE ARCHITECT PRIOR TO PROCEEDING. NO CONSIDERATION WILL BE GIVEN TO REQUESTS FOR CHANGE ORDERS FOR FAILURE TO OBTAIN AND REVIEW THE COMPLETE SET OF CONSTRUCTION DOCUMENTS, OR FOR FAILURE TO SEEK INTERPRETATION FROM ARCHITECT FOR DISCREPANCIES.

Order Plans@WWW.CDLine.com

ESD
architecture • interior design
421 Penman Street, Suite 200, Charlotte, NC 28203
Email: esd@esdarch.com • Phone: 704-373-1900

PRELIMINARY
NOT FOR CONSTRUCTION

BOJANGLES' 14 RESTAURANT
HUDSON BRIDGE ROAD
AT WILLIS DRIVE
STOCKBRIDGE, GEORGIA

ISSUE DATE: 1-9-2019
REVISION 1:
REVISION 2:
REVISION 3:
REVISION 4:
PROJECT #: 18-164-000
CONTENT:
PROJECT ARCHITECT: ECE
DRAWN BY: LDA/DAP
CADD FILE NAME: 18-164-000 Bojangles

THIS DRAWING AND THE DESIGN SHOWN ARE THE PROPERTY OF BOJANGLES RESTAURANT'S INC. THE REPRODUCTION, OR USE OF THIS DRAWING WITHOUT THEIR WRITTEN CONSENT IS PROHIBITED. ANY INFRINGEMENT IS SUBJECT TO LEGAL ACTION.

Sheet
S-1.1