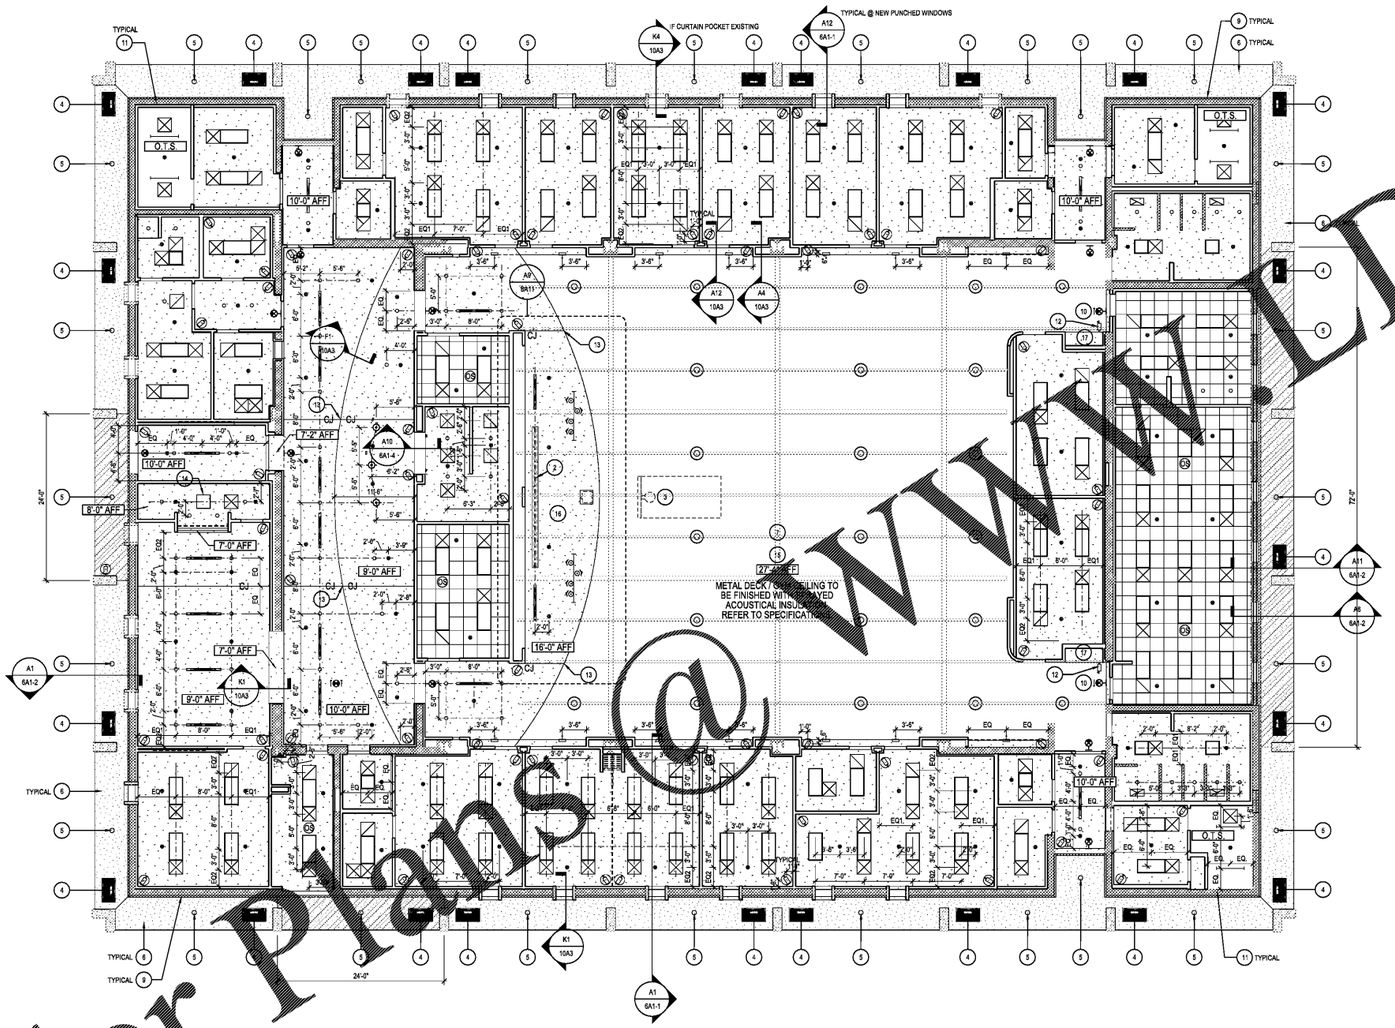

GENERAL NOTES

1. UNLESS OTHERWISE NOTED, ALL CEILING HEIGHTS TO BE 9'-0"
2. ALL CONTINUOUS GYPSUM CEILINGS WILL BE ABUSE RESISTANT DRYWALL.
3. UNLESS NOTED OTHERWISE, ALL INTERIOR PARTITIONS ARE TO BE TYPE "A62".
4. ALL EXTERIOR WALLS TO RECEIVE PARTITION TYPE "D62" ON INSIDE FACE UNLESS OTHERWISE NOTED.
5. REFER TO SHEET 10A1 FOR PARTITION TYPE DETAILS AND INFORMATION.
6. REFER TO SHEET 2A1-LS FOR LIFE SAFETY INFORMATION (FIRE RATED PARTITIONS, SMOKE PARTITIONS, TRAVEL DISTANCES, ETC.).
7. REFER TO SHEET 10A2 FOR DOOR SCHEDULE, DOOR AND WINDOW TYPES AND DETAILS.
8. REFER TO SHEET 0A1 FOR TYPICAL MOUNTING HEIGHTS OF DEVICES AND ACCESSORIES.
9. REFER TO SHEET 12A1 FOR FINISHES AND FINISH INFORMATION.
10. ALL GYPSUM CEILINGS TO BE PAINTED P-2.
11. ALL STRUCTURAL TRUSSES AND SUPPORTS IN GYM TO BE PAINTED P-13.
12. PROVIDE BLOCKING BEHIND ALL ITEMS MOUNTED OR SUPPORTED FROM INTERIOR PARTITIONS, PER CODE REQUIREMENTS. COORDINATE BLOCKING REQUIREMENTS FOR EQUIPMENT AND FURNITURE ITEMS.
13. REFER TO SHEET 11A1 FOR EQUIPMENT INFORMATION.
14. CAD FILES CAN BE MADE AVAILABLE UPON REQUEST.

SHEET SPECIFIC NOTES

1. PROJECTOR LIFT WITH PROTECTIVE CAGE
2. WALL MOUNTED PROJECTOR SCREEN
3. EXISTING BASKETBALL GOAL: MOTOR TO BE REPLACED. GOAL TO BE REINSTALLED AND REPAINTED.
4. EXTERIOR HINGED, LOCKABLE SOFFIT ACCESS VENT.
5. REPLACE EXISTING, EXTERIOR SOFFIT LIGHTING FIXTURES. REFER TO ELECTRICAL.
6. REFINISH EXISTING, STUCCO SOFFIT.
7. SEE MECHANICAL DRAWINGS FOR DUCTS AND DIFFUSERS AT GYM.
8. NOT USED
9. CONTINOUS EXTERIOR SOFFIT VENT/INSECT SCREEN
10. EXISTING EXIT LIGHT LOCATION. LIGHT TO BE CHANGED TO A DIRECTIONAL EXIT LIGHT TO REFLECT THE CURRENT EXITING PATH.
11. NEW, CONTINUOUS INSULATION ABOVE EXISTING EXTERIOR WALL TO SEPARATE EXTERIOR SOFFIT. REFER TO WALL SECTIONS.
12. WALL MOUNTED CAMERA. ALL OTHER LOCATIONS ARE TO BE CEILING MOUNTED.
13. LOCATE CONTROL JOINTS (CJ) AS SHOWN. JOINT IS TO CONTINUE ALONG VERTICAL SURFACE OF SOFFIT.
14. TAMPERPROOF CEILING ACCESS PANEL
15. EXISTING, EXPOSED STRUCTURE (COLUMNS, BEAMS, AND TRUSSES) TO BE PAINTED P-1.
16. HORIZONTAL AND VERTICAL SURFACE OF SOFFIT TO BE PAINTED, P-12
17. HORIZONTAL SURFACE OF SOFFIT TO BE PAINTED, P-12

SHEET SPECIFIC NOTES

- ACOUSTICAL CEILING TILE, REFER TO SPECIFICATIONS
- GYPSUM WALLBOARD CEILING, REFER TO SPECIFICATIONS
- EXISTING DIRECT APPLIED SOFFIT, REFER TO DETAILS ON SHEET 6A1-2.
- REPLACEMENT DIRECT APPLIED SOFFIT, REFER TO DETAILS ON SHEET 6A1-2.
- 2X4 LIGHT FIXTURE, REFER TO ELECTRICAL
- DOWNLIGHT, REFER TO ELECTRICAL
- FLUORESCENT LIGHT FIXTURE, REFER TO ELECTRICAL
- COVE LIGHT / WALL WASHER, REFER TO ELECTRICAL
- EXIT LIGHT, REFER TO ELECTRICAL
- SPRINKLER HEAD, REFER TO MECHANICAL / PLUMBING
- FIRE ALARM SPEAKER, REFER TO ELECTRICAL
- OCCUPANCY/VACANCY SENSOR
- SMOKE DETECTOR, REFER TO ELECTRICAL
- RETURN GRILLE, REFER TO MECHANICAL
- EXHAUST GRILLE, REFER TO MECHANICAL
- SUPPLY GRILLE, REFER TO MECHANICAL
- LINEAR SUPPLY, REFER TO MECHANICAL
- CEILING MOUNTED CAMERA, SEE ELECTRICAL. FINAL LOCATION TO BE CONFIRMED IN FIELD WITH OWNER
- WALL MOUNTED CAMERA, SEE ELECTRICAL. FINAL LOCATION TO BE CONFIRMED IN FIELD WITH OWNER
- O.T.S. OPEN TO STRUCTURE

A1	REFLECTED CEILING PLAN - FIRST FLOOR
3A1	1/8" = 1'-0"

EYP/ STANLEYBEAMAN&SEARS
[illegible] Street NW
Suite [illegible] Mezzanine
Atlanta, GA 30303
T 404.504.2200
F 404.504.9610
www.stanleybeaman&sears.com

CONSULTANTS

RMF ENGINEERING
Mechanical, Plumbing, Electrical Engineering
Atlanta, Georgia
678-910-0028

SEAL

Copyright©2018 by Stanley Beaman & Sears, Inc. All rights reserved. This document is the property of Stanley Beaman & Sears, Inc. It is to be used only for the specific project identified or referred herein and is not to be used on other projects or extensions to this project, in whole or in part, except by express written agreement with Stanley Beaman & Sears, Inc.

PROJECT DATA

DBHDD

GSFIC DBHDD-024
SAVANNAH TREATMENT MALL RENOVATION
1915 Eisenhower Drive
Savannah, Georgia 31406

KEYPLAN

ISSUANCE AND DATE

CONSTRUCTION DOCUMENTS	01/18/2019

SHEET INFORMATION

ORIGINAL ISSUE:	May 9th, 2018
JOB NUMBER:	6017130-01
DRAWN:	-
CHECKED:	-
APPROVED:	-

Reflected Ceiling Plan - First Floor

3A1

Order Plans @ WWW.DILine.com

File Location and Name: P:\06 Drawings\Sheet Files\03a01.dgn
Printed Date: 1/17/2019