Digitally signed by Douglas S Teyrien
DN: CN=Douglas S Teyrien, O=AOR ID 1755003195BC1668ZKC000068F4, OU=SGA Design Group P.C., C=US
Date: 2019.01.24 10:15:13-06'00'

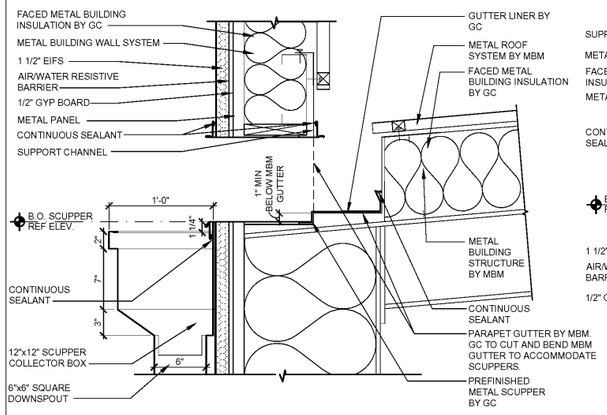

3 A3 SCUPPER/GUTTER DETAIL
SCALE: 1 1/2"=1'-0"

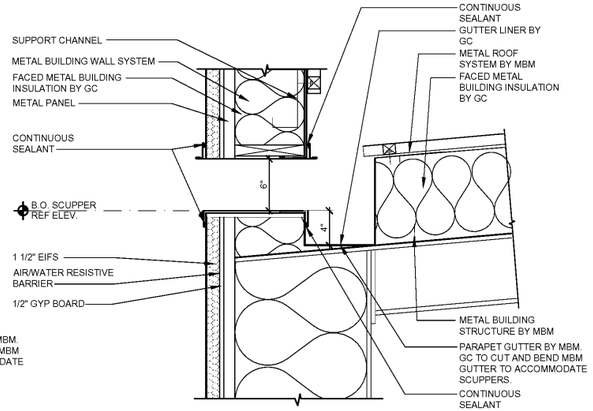

4 A3 OVERFLOW SCUPPER
SCALE: 1 1/2"=1'-0"

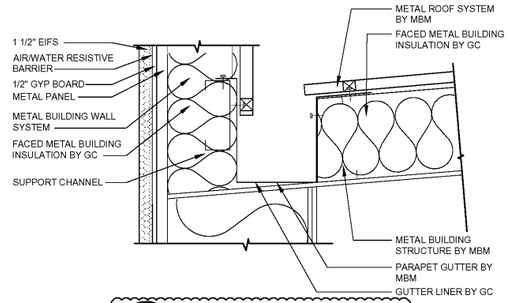

5 A3 GUTTER DETAIL
SCALE: 1 1/2"=1'-0"

NOTE:
BRACKETS ARE FURNISHED BY GC. BRACKET CONSTRUCTION, QUANTITIES, AND SPACING SHOWN ON THIS DETAIL IS FOR GENERAL COORDINATION ONLY. INSTALL BRACKETS ACCORDING TO CURB MANUFACTURER'S INSTALLATION INSTRUCTIONS. COORDINATE FINAL BRACKET LOCATIONS WITH EQUIPMENT. DO NOT OBSTRUCT OPENINGS OR UTILITY CONNECTIONS.

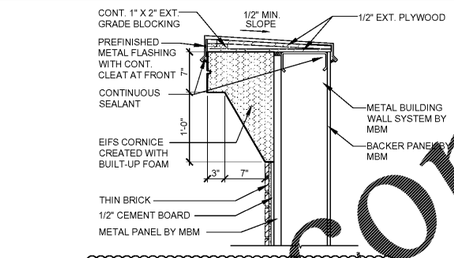

8 A3 PARAPET DETAIL
SCALE: 1"=1'-0"

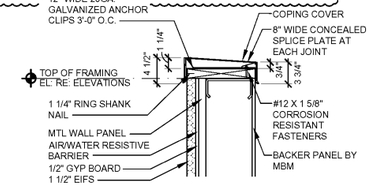

7 A3 COPING DETAIL
SCALE: 1"=1'-0"

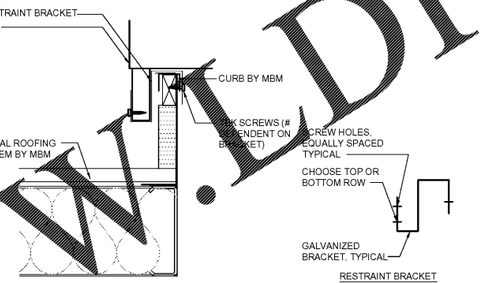

11 A3 ROOF TOP UNIT CURB DETAIL
SCALE: 1 1/2"=1'-0"

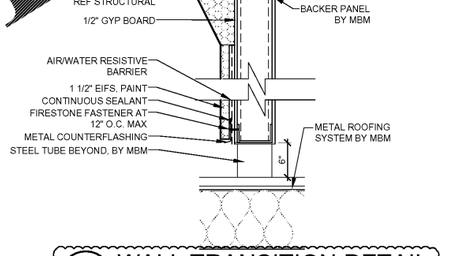

12 A3 WALL TRANSITION DETAIL
SCALE: 1"=1'-0"

IF SIGN IS TO BE INSTALLED BELOW ROOF LINE, THEN THIS DETAIL IS NOT APPLICABLE DUE TO JUNCTION BOX IS BELOW THE ROOF LINE.

NOTE: INSTALL JUNCTION BOXES WITHIN WALL FOR EACH FIXTURE TO PROPERLY ANCHOR FIXTURE

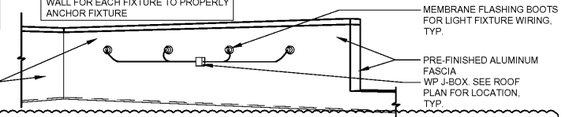

9 A3 REAR SIDE OF PARAPET WALL PERSPECTIVE - TYP.
SCALE: N.T.S.

10 A3 NOT USED
SCALE:

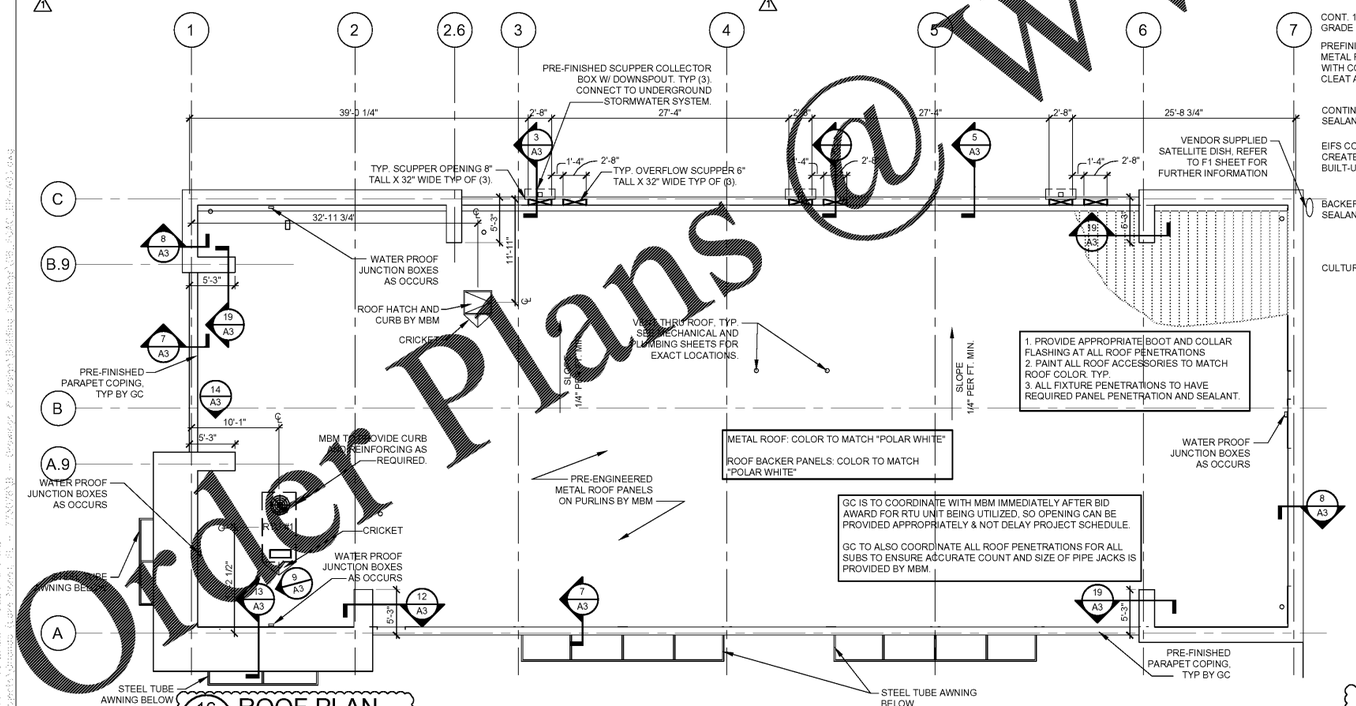

16 A3 ROOF PLAN
SCALE: 1/8"=1'-0"

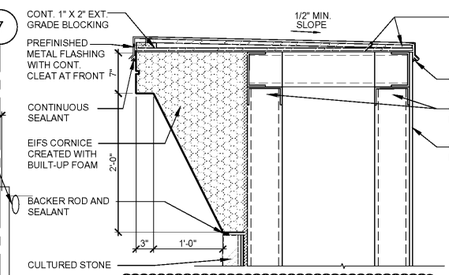

14 A3 PARAPET RETURN ELEVATION
SCALE: 1/2"=1'-0"

13 A3 PARAPET DETAIL
SCALE: 1"=1'-0"

17 A3 NOT USED
SCALE:

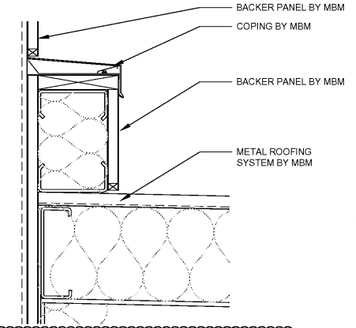

18 A3 TYP. FLASHING DETAIL
SCALE: 1 1/2"=1'-0"

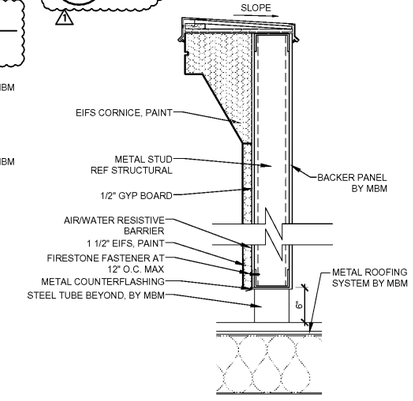

19 A3 WALL TRANSITION DETAIL
SCALE: 1"=1'-0"

Order Plans @ WWW.DILine.com

SGA Design Group, P.C.
Douglas S. Teyrien, AIA, NCARB
AOR Kansas, Missouri, Oklahoma
11075 South Boulder, Suite 550
Tulsa, Oklahoma 74119 3609
p. 918.587.8600
f. 918.587.8601
www.sgadesigngroup.com

Firestone COMPLETE AUTO CARE

THIS DRAWING IS THE PROPERTY OF BRIDGESTONE RETAIL OPERATIONS, LLC AND IS LOANED ON THE EXPRESS CONDITION THAT IT IS NOT TO BE REPRODUCED, PUBLISHED OR USED IN ANY WAY WITHOUT THE PERMISSION OF BRIDGESTONE RETAIL OPERATIONS, LLC. THE ACCEPTANCE OF THIS DRAWING WILL BE CONSTRUED AS AN ACCEPTANCE OF THE FOREGOING CONDITION AND AS ADMISSION TO THE EXCLUSIVE OWNERSHIP IN AND TO THE DRAWING BY BRIDGESTONE RETAIL OPERATIONS, LLC.

RELEASE/LIMITATION OF RELIED
THIS DRAWING WAS PREPARED FOR USE ON A SPECIFIC SITE AT ORLANDO, FL CONTEMPORANEOUSLY WITH ITS ISSUE DATE ON SHEET G0001 AND IT IS NOT SUITABLE FOR USE ON A DIFFERENT PROJECT SITE OR AT A LATER DATE. ANY REUSE OF THIS DRAWING FOR USE ON EXAMPLE ON ANOTHER PROJECT REQUIRES THE SERVICES OF PROPERLY LICENSED ARCHITECTS AND ENGINEERS. REPRODUCTION OF THIS DRAWING FOR REUSE ON ANOTHER PROJECT IS PROHIBITED AND MAY BE CONTRARY TO THE LAW.

NEW FCAC STORE
2015 - JUNE- ER - RIGHT
11966 NARCOOSSEE ROAD
ORLANDO, FL

STATE OF FLORIDA
DOUGLAS SCOTT TEYRIEN
AR96928
REGISTERED ARCHITECT

ISSUE BLOCK

1	12/27/18	REV #1

PROPERTY NO.: 169200
6 DIGIT NO.: 795074
4 DIGIT NO.: 01M2
AOR PROJECT NUMBER: 1755007
TO PERMIT: DATE: 08/10/18
TO BID: DATE: TBD
JD 01/22/2019

SHEET TITLE:
ROOF PLAN AND DETAILS

SHEET NUMBER:
A3