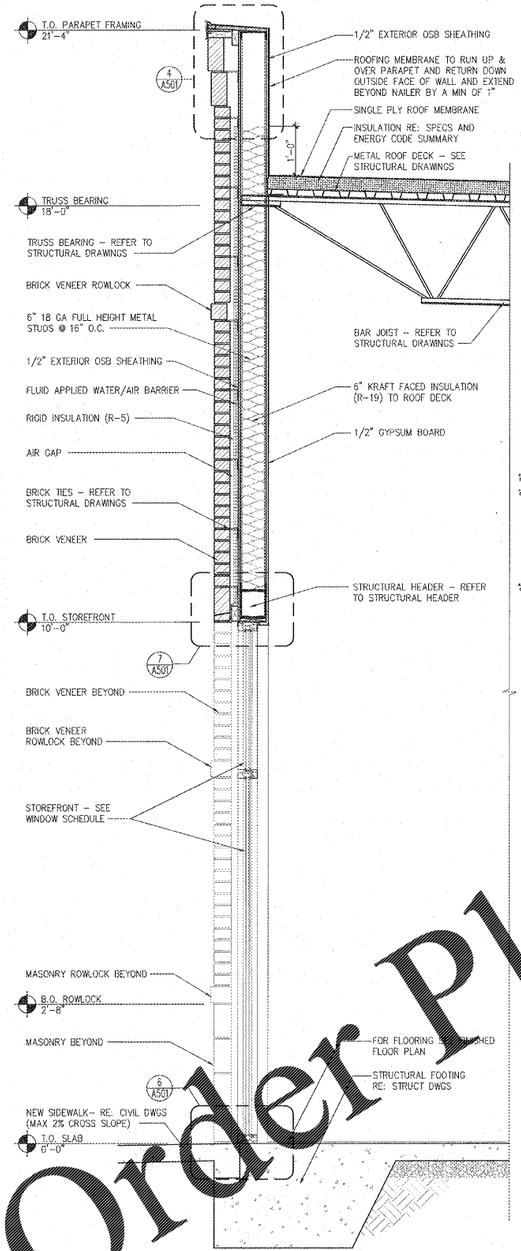

4 **WALL SECTION** A302 — SCALE: 3/4" = 1'-0"

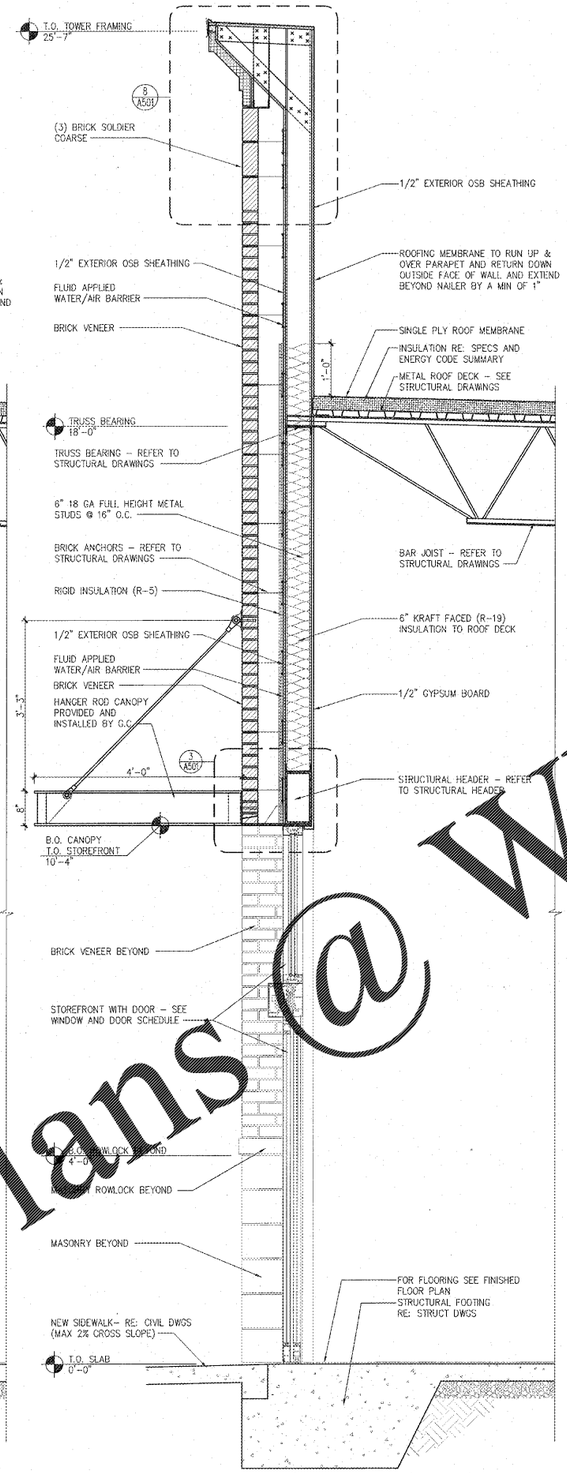

3 **WALL SECTION** A302 — SCALE: 3/4" = 1'-0"

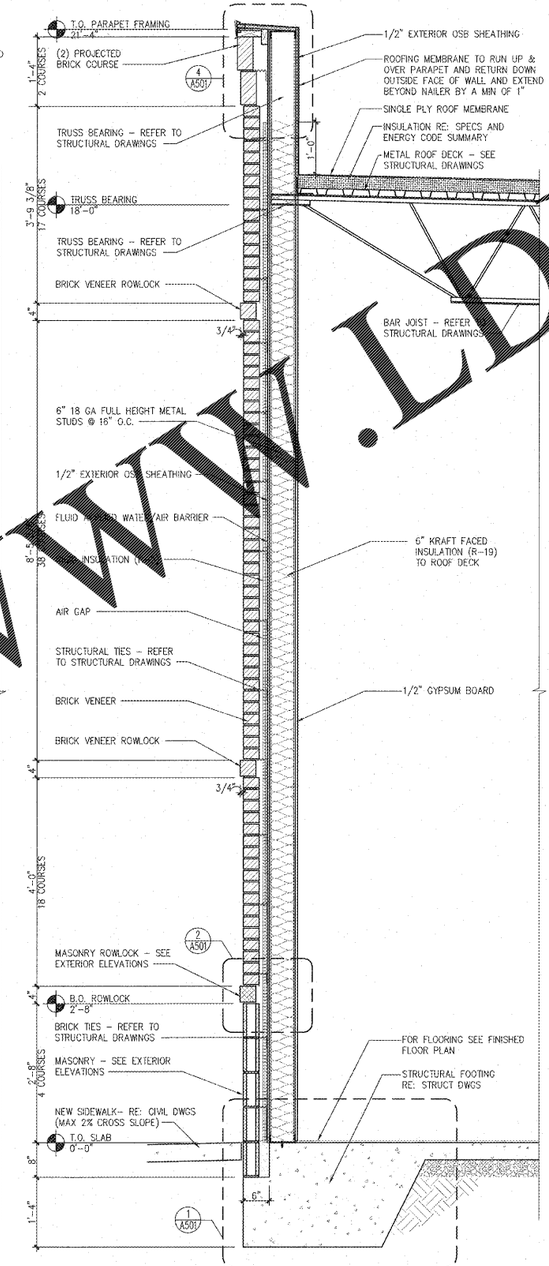

2 **WALL SECTION** A302 — SCALE: 3/4" = 1'-0"

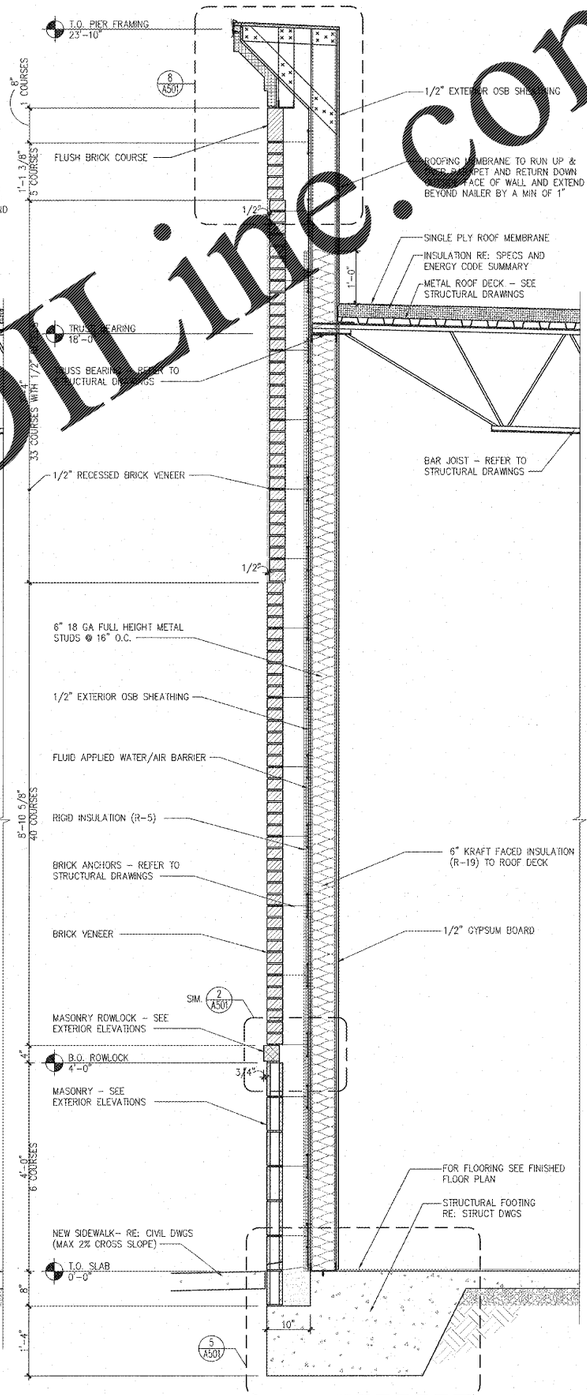

1 **WALL SECTION** A302 — SCALE: 3/4" = 1'-0"

Order Plans @ WWW.LDLine.com

LMH Project No. 18155.00

ALL DRAWINGS ARE THE PROPERTY OF THE ARCHITECT, AND MAY NOT BE REPRODUCED OR USED WITHOUT HIS WRITTEN PERMISSION

LMH Associates
architecture/interiors
3005 Carrington Mill Blvd.
Morrisville, North Carolina 27560
phone: 919.319.0083 fax: 919.244.9399

DAVIS A. TOWNSEND
13698
REGISTERED ARCHITECT
NORTH CAROLINA

PROJECT: *RETAIL SHOPS*
201 MATTHEWS DRIVE
HOLLY SPRINGS, NC 27539

DRAWING: DETAILS

Revisions

REVISION DATE

PROJECT DATE
2/8/2019

Drawn By
MTP

Checked By
TD

Sheet No.
A302