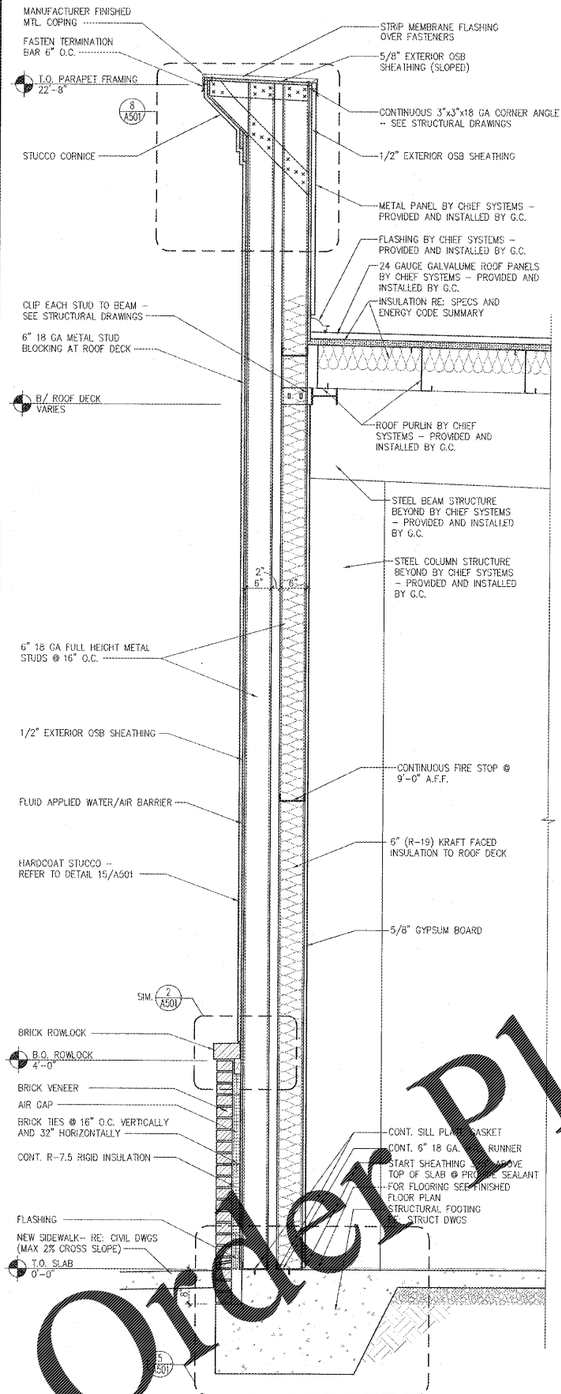

4 A302 WALL SECTION
SCALE: 3/4" = 1'-0"

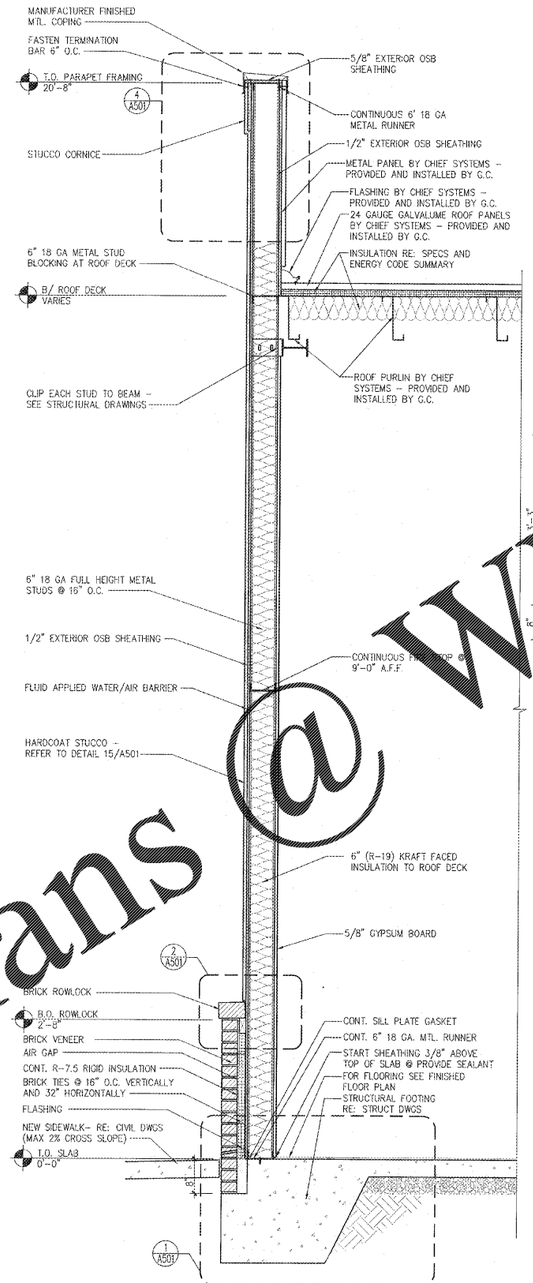

3 A302 WALL SECTION
SCALE: 3/4" = 1'-0"

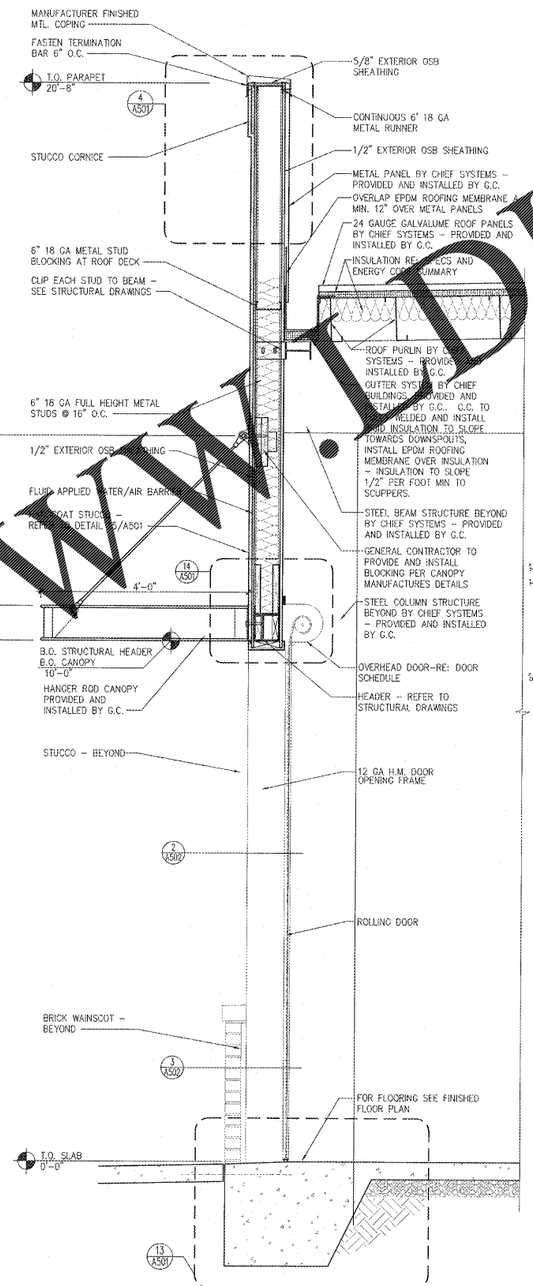

2 A302 WALL SECTION
SCALE: 3/4" = 1'-0"

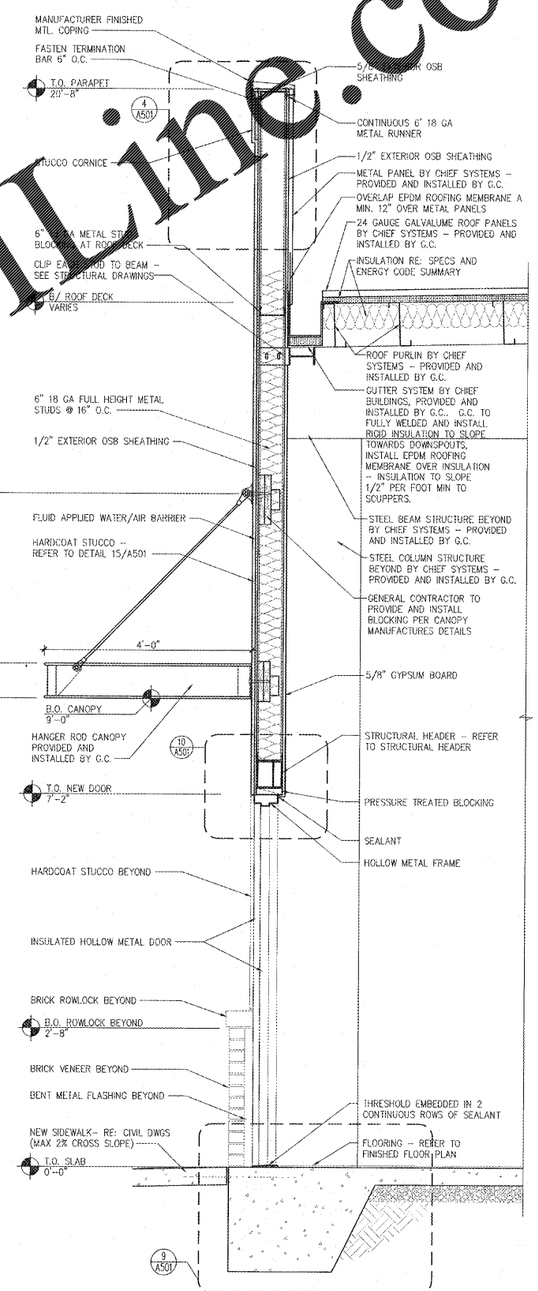

1 A302 WALL SECTION
SCALE: 3/4" = 1'-0"

Order Plans @ WWW.DILine.com

LMHT Project No. 19100

THIS DRAWING IS THE PROPERTY OF THE ARCHITECT AND MAY NOT BE REPRODUCED OR USED WITHOUT HIS WRITTEN PERMISSION

LMHT Associates
architecture
3005 Carrington Mill Blvd.
Suite 150, Morrisville, NC
fax: 919-544-9399
phone 919-344-0887

PROJECT: SHERWIN WILLIAMS
1980 GADSDEN HIGHWAY
TRUSSVILLE, AL 35235

DRAWING: DETAILS

Revisions

REVISION DATE

PROJECT DATE 1/17/2019

Drawn By MTP

Checked By TD

Sheet No. A302