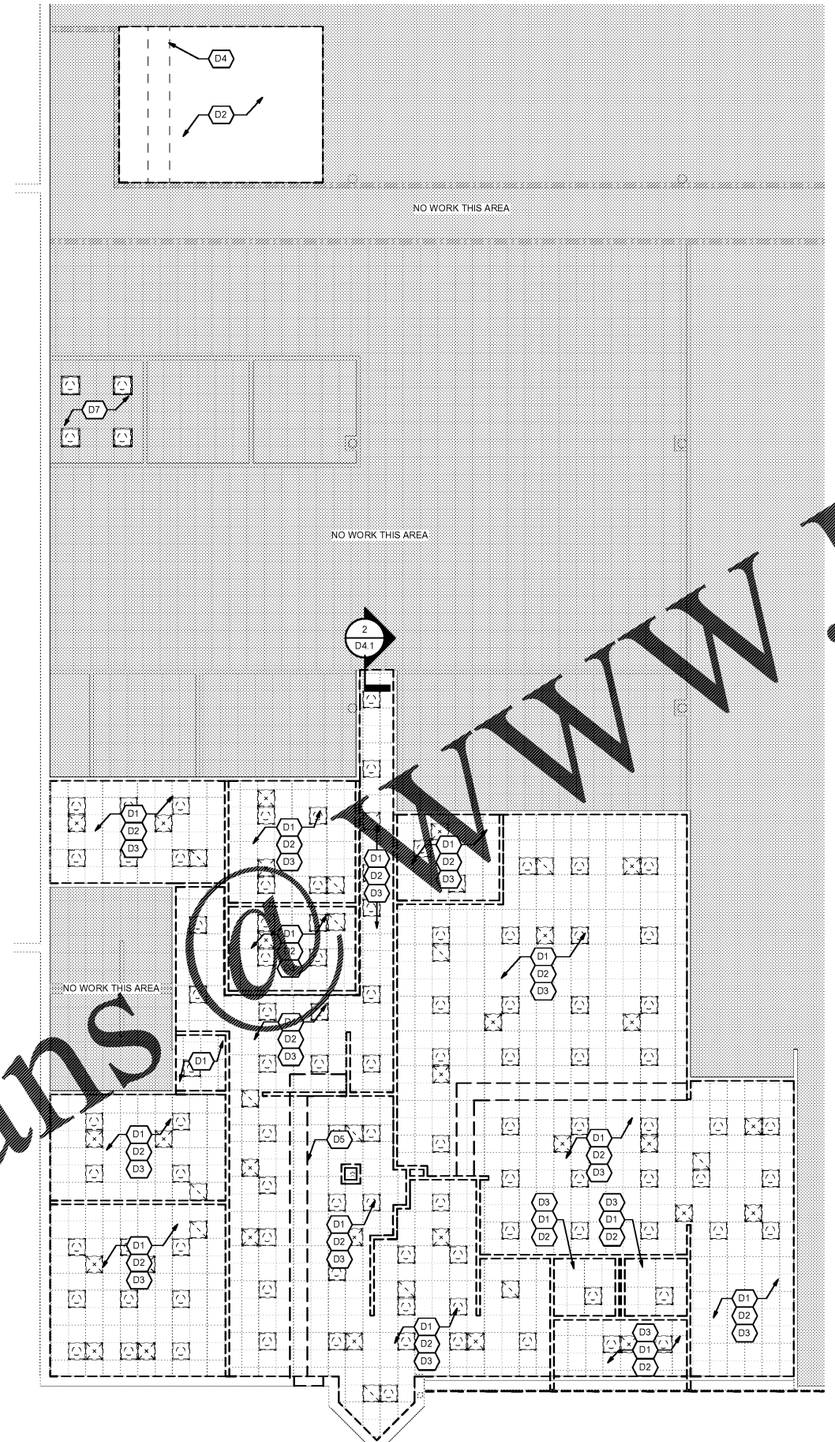

1 D4.1 Demolition Reflected Ceiling Plan
1/8" = 1'-0"

Demolition RCP Key Notes

- D1 REMOVE AND DISPOSE OF EXISTING ACOUSTICAL CEILING GRID, TILE AND ALL ASSOCIATED ACCESSORY ITEMS.
- D2 REMOVE AND DISPOSE OF EXISTING LIGHT FIXTURES. REFER TO ELECTRICAL FOR ADDITIONAL REQUIREMENTS.
- D3 REMOVE AND DISPOSE OF EXISTING HVAC SUPPLY DIFFUSERS AND RETURN GRILLES. REFER TO MECHANICAL FOR ADDITIONAL INFORMATION.
- D4 EXISTING IT CABLE TRAY TO REMAIN ABOVE NEW CEILING.
- D5 REMOVE AND DISPOSE OF EXISTING GYPSUM SOFFIT.
- D6 NOT USED
- D7 REMOVE AND REINSTALL PORTION OF EXISTING ACOUSTICAL CEILING AS REQUIRED FOR INSTALLATION OF NEW LIGHTING AND EQUIPMENT.

Ceiling Demolition Notes

1. CONTRACTOR SHALL VERIFY LOCATION AND QUANTITY OF ALL EXISTING LIGHT FIXTURES AND HVAC EQUIPMENT/ACCESSORIES.
2. ALL LOW VOLTAGE DEVICES IN CEILINGS BEING DEMOLISHED SHALL BE REMOVED AND RELOCATED AS NECESSARY - REFER TO ELECTRICAL DRAWINGS.

Demolition Legend

EXISTING CONSTRUCTION TO BE REMOVED

EXISTING CONSTRUCTION TO REMAIN

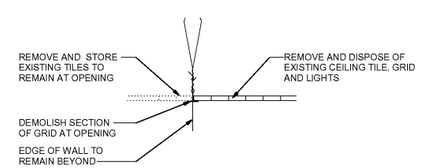

2 D4.1 Demolition Ceiling at Existing Ceiling
1" = 1'-0"

Order Plans @ WWW.LDILine.com

© 2019 PRECISION PLANNING, INC ALL RIGHTS RESERVED

THESE CONSTRUCTION DOCUMENTS ARE AN INSTRUMENT OF SERVICE AND ARE THE PROPERTY OF PRECISION PLANNING, INC. AND SHALL NOT BE REPRODUCED OR PUBLISHED IN ANY FORM OR MANNER WHATSOEVER NOR SHALL THEY BE USED FOR ANY OTHER PROJECT WITHOUT THE EXPRESS WRITTEN CONSENT OF PRECISION PLANNING, INC. SPECIFICALLY INDICATED HEREIN AND DUE COMPENSATION TO PRECISION PLANNING, INC.

STAMP

STATE OF GEORGIA — REGISTERED ARCHITECT — B. KENT SNYDER — CERTIFICATE NO. 019753

PRECISION Planning Inc.
planners • engineers • architects • surveyors
400 Pike Boulevard
Lawrenceville, Ga 30046
770.338.8000 • www.ppi.us

PROJECT

GWINNETT COUNTY
VOTER REG. AND
ELEC. RENOVATION
455 Grayson Hwy
Lawrenceville, GA 30046

SHEET TITLE

DEMOLITION REFLECTED CEILING PLAN AND NOTES

DESIGN	DRAWN	CHECKED
PPI	MEF	BKS

RELEASE

Date	No.	Description
1-21-19		90% CDS OWNER REVIEW

02-13-19 DATE
A16-137AGSB PROJ. NUMBER
XXX.rvt FILE NAME
FILE NUMBER

D4.1

C:\Users\mfeiman\Documents\A16-137A - BUILDING_mfeiman@ppi.us.rvt
2/11/2019 4:38:20 PM
A16-137AGSB