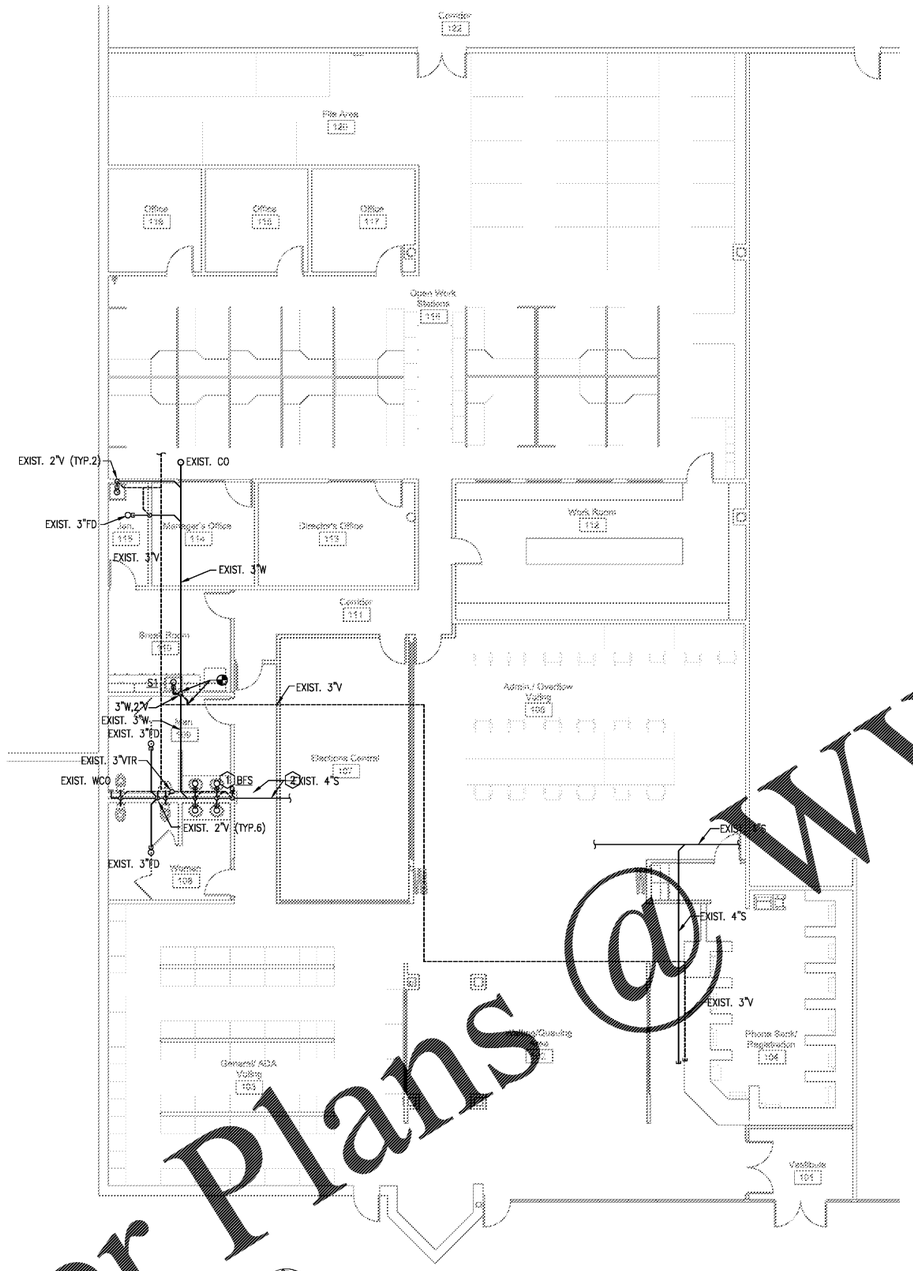

PLUMBING NEW WORK PART PLAN - S,W,V
SCALE: 1/8" = 1'-0"

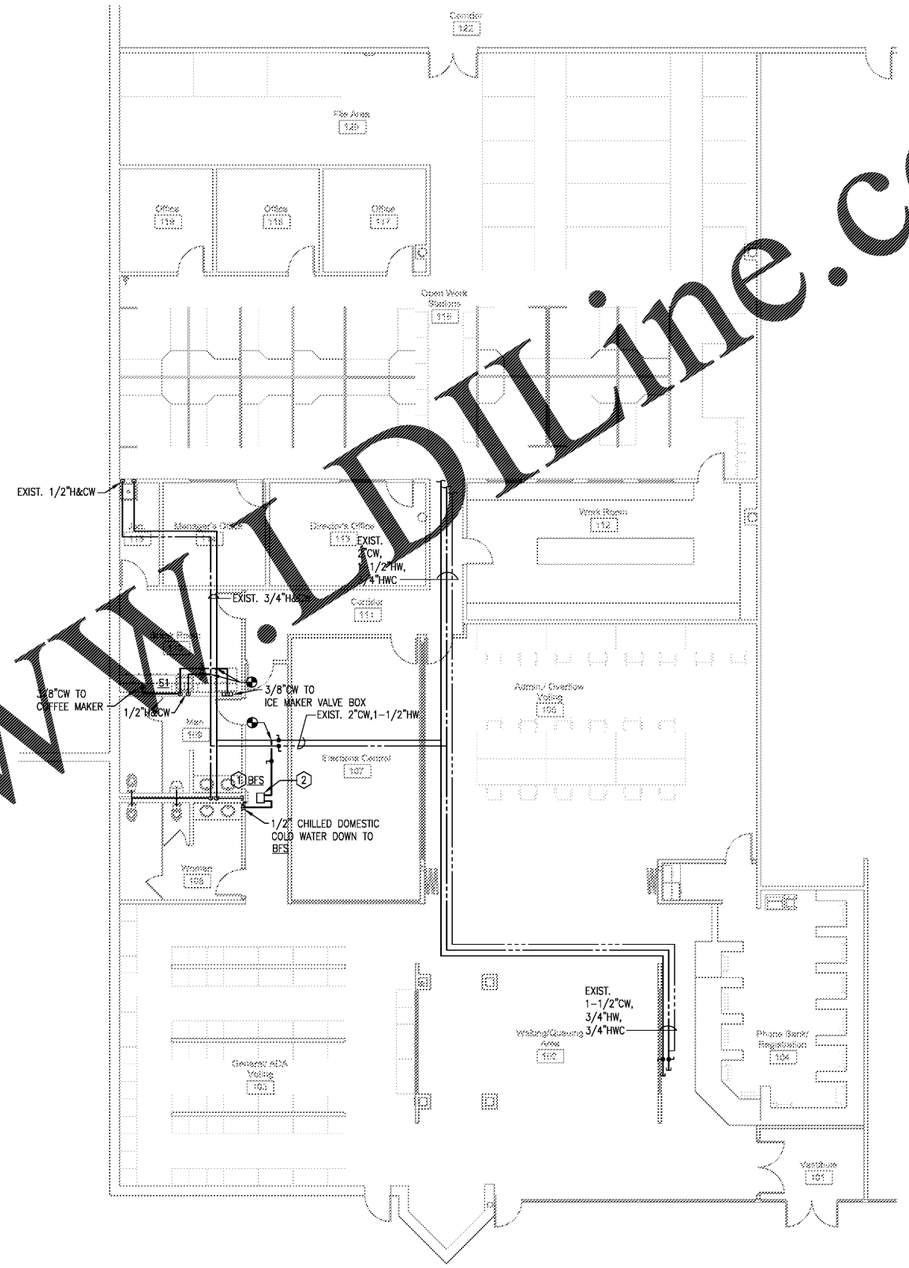

PLUMBING NEW WORK PART PLAN - WATER
SCALE: 1/8" = 1'-0"

GENERAL NOTES

1. SEE P0.1 FOR PLUMBING GENERAL NOTES.

KEY NOTES

1. CONNECT NEW PLUMBING FIXTURE TO EXISTING WASTE AND VENT PIPING.
2. REMOTE DOMESTIC WATER CHILLER ABOVE CEILING. PROVIDE 1/2"CW TO CHILLER AND 1/2" CHILLED DOMESTIC COLD WATER FROM CHILLER TO BFS.

GRAPHIC SCALE

1/8"=1' 0 2 4 6 8 16
SCALE (FEET)

Order Plans @ WWW.LDILine.com

© 2019 PRECISION PLANNING, INC. ALL RIGHTS RESERVED.
THESE CONTRACT DOCUMENTS AND PERMITTED PRODUCTIONS IN WHOLE OR IN PART, ARE INSTRUMENTS OF SERVICE AND ARE THE SOLE PROPERTY OF PRECISION PLANNING, INC. UNLESS OTHERWISE AGREED TO THEY SHALL NOT BE REPRODUCED OR CONVEYED IN ANY MANNER NOR ARE THEY TO BE USED FOR ANY OTHER PROJECT OTHER THAN THAT SPECIFICALLY INDICATED HEREIN WITHOUT WRITTEN PERMISSION FROM AND OUR COMPENSATION TO PRECISION PLANNING, INC.

GEORGIA REGISTERED PROFESSIONAL ENGINEER TIMOTHY L. NORTH 2/4/19

STAMP

PRECISION Planning Inc.
planners • engineers • architects • surveyors
400 Pike Boulevard, Lawrenceville, Ga 30046
770.338.8000 • www.ppi.us

GWINNETT COUNTY VOTER REG. AND ELEC. RENOVATION
455 Grayson Highway
Suite 200
Lawrenceville, GA 30046

PROJECT

SECOND FLOOR PLMG NEW WORK PART PLANS A

DESIGN	DRAWN	CHECKED
GBP	AG	TLN

SHEET TITLE

DATE	NO.	DESCRIPTION
02/04/19	1	RELEASED FOR BID

RELEASE

02-04-19 DATE
A16-137AGSB PROJ. NUMBER
M-200.dwg FILE NAME
FILE NUMBER

P2.1