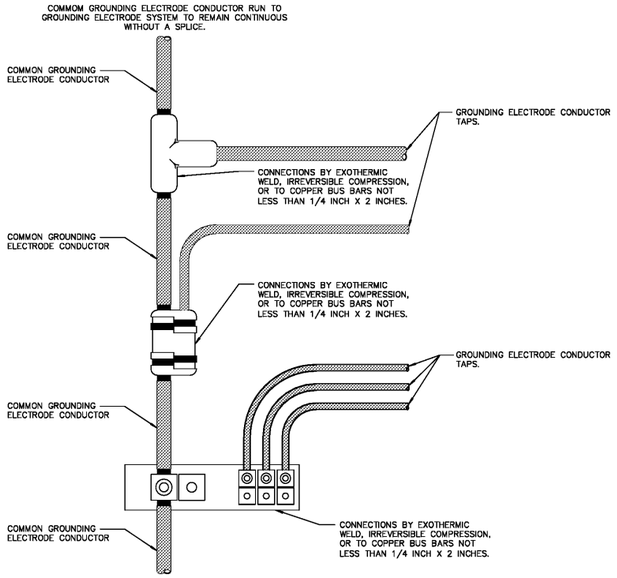

1 E7.1 **GROUNDING CONNECTION DETAIL**
SCALE: N.T.S

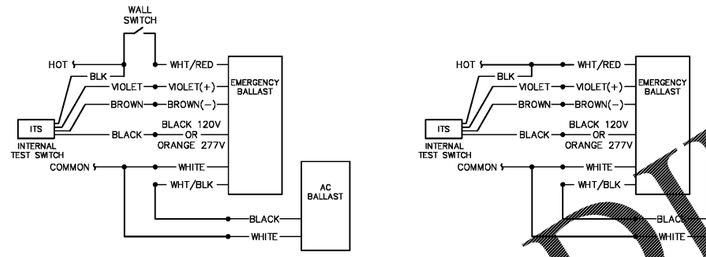

2 E7.1 **EMERGENCY BALLAST WIRING DIAGRAM**
SCALE: N.T.S

Order Plans @ WWW.LDLine.com

Phillips Consulting Engineers, LLC
260 Beckenham Walk Drive
Dacula, GA 30019
Office (404)513-0803 Mobile (770)825-6158
www.PhillipsCE.com

© 2019 PRECISION PLANNING INC ALL RIGHTS RESERVED

THESE PLANS AND ALL DOCUMENTS AND PERFORMANCES OR REPRODUCTIONS IN WHOLE OR IN PART THEREOF ARE THE SOLE PROPERTY OF PRECISION PLANNING INC. AND ARE NOT TO BE USED OTHERWISE AGREED TO THEY SHALL BE RETURNED UPON REQUEST. ANY USE BY ANY MANNER WHATSOEVER THAT THIS TO BE USED THAT SPECIFICALLY INDICATED HEREIN WITHOUT THE EXPRESS WRITTEN CONSENT FROM AND DUE COMPENSATION TO PRECISION PLANNING INC.

STAMP

GEORGIA REGISTERED No. 026948 PROFESSIONAL ENGINEER CHRISTOPHER W. PHILLIPS

PRECISION Planning Inc.
planners • engineers • architects • surveyors
400 Pike Boulevard, Lawrenceville, Ga 30046
770.338.8000 • www.ppi.us

PROJECT

GWINNETT COUNTY VOTER REG. AND ELEC. RENOVATION
455 Grayson Highway Suite 200
Lawrenceville, GA. 30046

SHEET TITLE

DETAILS

DESIGN	DRAWN	CHECKED
RVG	CAD	PCE

RELEASE

NO.	DESCRIPTION	DATE
	RELEASED FOR BID	02/04/19

DATE	PROJ. NUMBER	FILE NAME	FILE NUMBER
02-04-19	A16-107AGSB		

E7.1