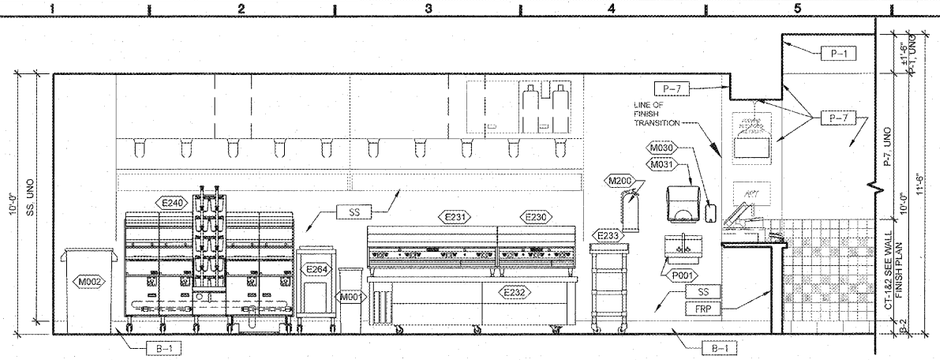

1 A402 **KITCHEN ELEVATION**
SCALE: 3/8" = 1'-0"

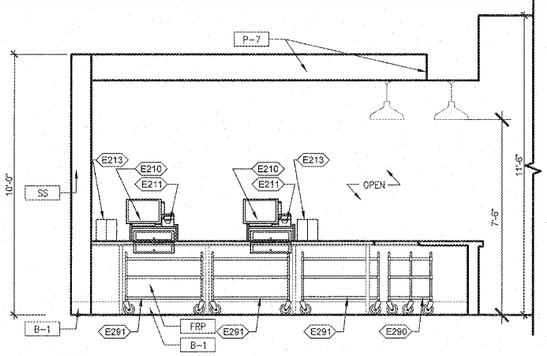

2 A402 **KITCHEN ELEVATION**
SCALE: 3/8" = 1'-0"

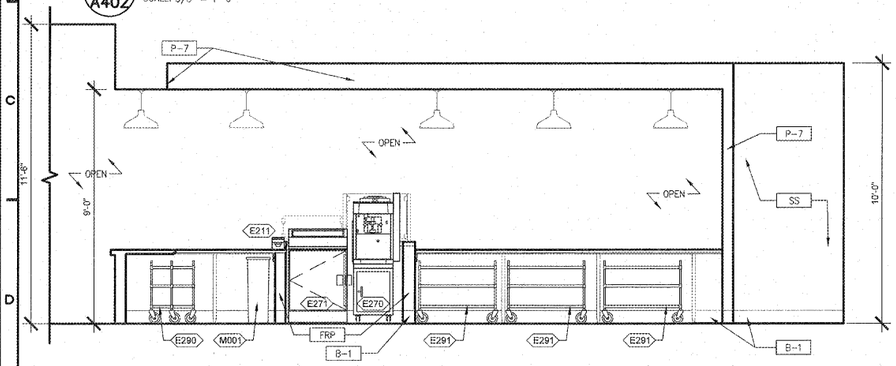

3 A402 **KITCHEN ELEVATION**
SCALE: 3/8" = 1'-0"

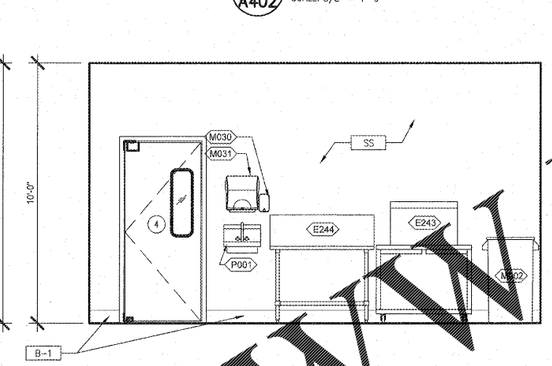

4 A402 **KITCHEN ELEVATION**
SCALE: 3/8" = 1'-0"

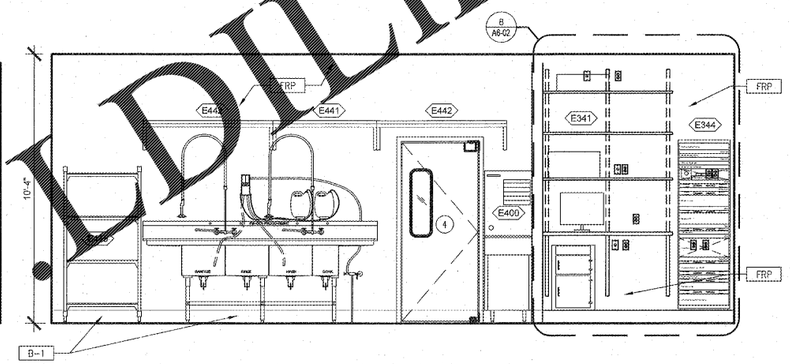

5 A402 **PREP/OFFICE ELEVATION**
SCALE: 3/8" = 1'-0"

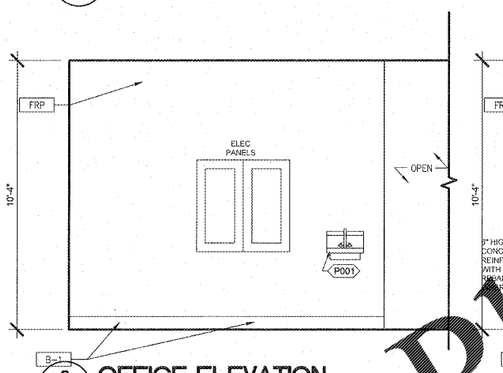

6 A402 **OFFICE ELEVATION**
SCALE: 3/8" = 1'-0"

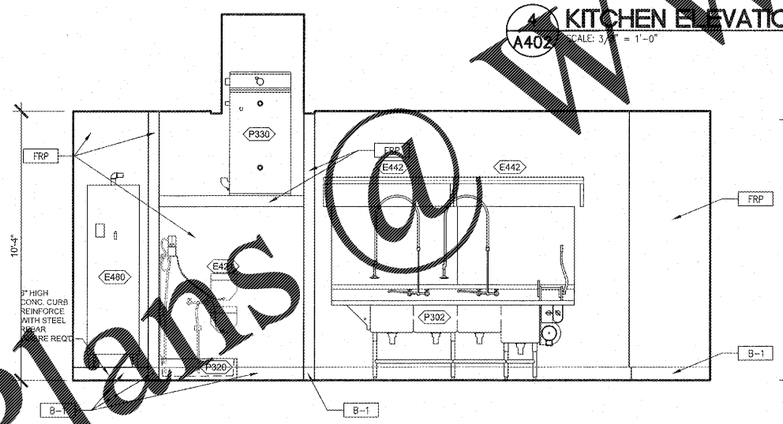

7 A402 **OFFICE ELEVATION**
SCALE: 3/8" = 1'-0"

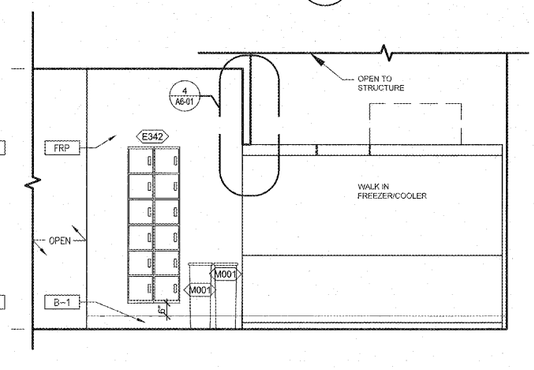

8 A402 **OFFICE ELEVATION**
SCALE: 3/8" = 1'-0"

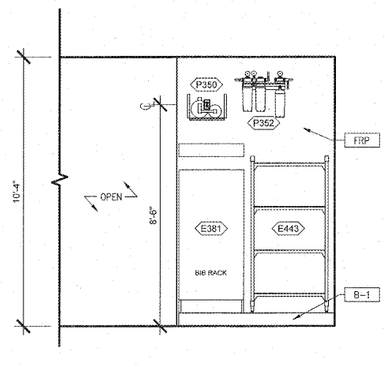

9 A402 **OFFICE ELEVATION**
SCALE: 3/8" = 1'-0"

Order Plans @ WWW.LDLine.com

UMHT Project No. 18187

THIS DRAWING IS THE PROPERTY OF THE ARCHITECT AND MAY NOT BE REPRODUCED OR USED WITHOUT HIS WRITTEN PERMISSION

INRE architectural engineering designers
ARCHITECTS & ENGINEERS
3005 Carrington Mill Blvd. Suite 150 Morrisville, NC
ph: 919 544 7251 fax: 919 544 9399
A Division of LMHT Associates

STATE OF GEORGIA REGISTERED GLEN LEHMANN CERTIFICATE NO. 027107

PROJECT: *FIVE GUYS BURGERS & FRIES*
630 CRANE CREEK DRIVE
AUGUSTA, GA. 30907

DRAWING: INTERIOR ELEVATIONS

Revisions

REVISION DATE

PROJECT DATE
12.3.18

Drawn By
LW

Checked By
DMM

Sheet No.
A402