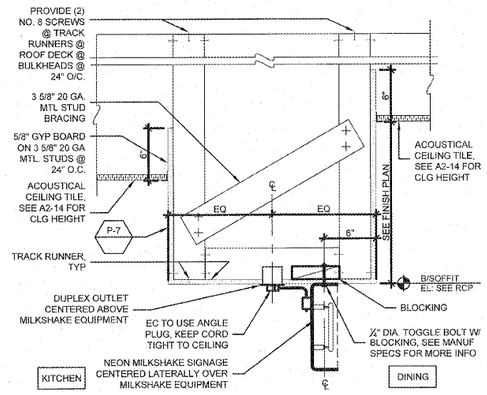

11 SOFFIT DETAIL @ MILKSHAKE SIGN
1-1/2" = 1'-0"

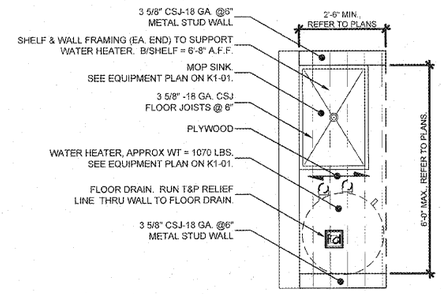

8 WATER HEATER SHELF PLAN
1/2" = 1'-0"

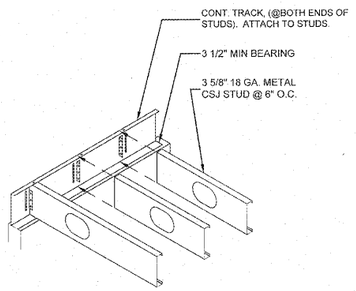

NOTE:
LOAD BEARING WALL FRAMING ABOVE & BELOW MUST ALIGN W JOISTS.

6 WATER HEATER SHELF BEARING DETAIL
1/2" = 1'-0"

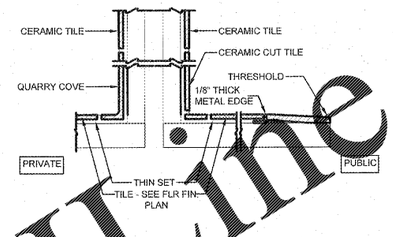

3 COVE & TRANSITION DETAIL
1-1/2" = 1'-0"

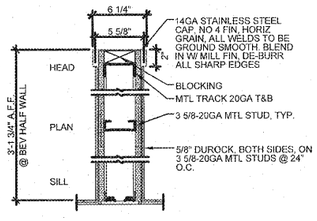

NOTE:
- ALL SHEATHING BEHIND TILES TO BE 5/8" DUROCK.
- REINFORCEMENT POST ONLY AT PARTIAL HEIGHT WALL & DRESSING/WRAP TABLE WALL LOCATIONS THAT ARE FREESTANDING, OVER 4'-0" AND DO NOT TERMINATE AT A WALL RETURN OR FULL HEIGHT WALL.

10 PARTIAL HEIGHT WALL DETAIL
1-1/2" = 1'-0"

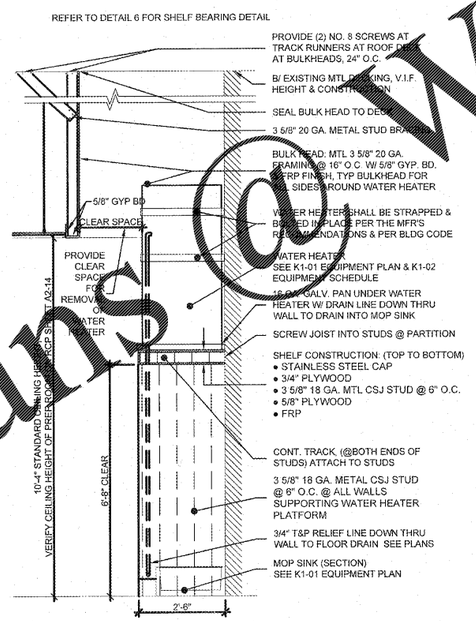

7 WATER HEATER SHELF SECT
1/2" = 1'-0"

5 NOT USED
1/2" = 1'-0"

NOTE:
ENSURE OPEN SIGN IS VIEWABLE FROM OUTSIDE. ENSURE VISIBILITY IS NOT BLOCKED BY NEW AWNINGS OR WINDOW MULLIONS.

2 OPEN SIGN DETAIL
1/2" = 1'-0"

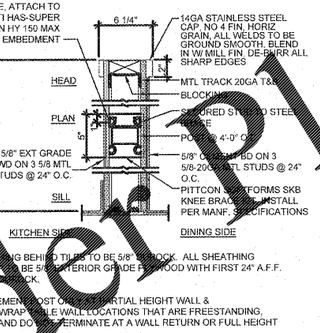

NOTE:
- ALL SHEATHING BEHIND TILES TO BE 5/8" DUROCK. ALL SHEATHING BEHIND FRP TO BE 5/8" EXTERIOR GRADE PLYWOOD WITH FIRST 24" A.F.F. BEING 5/8" DUROCK.
- REINFORCEMENT POST ONLY AT PARTIAL HEIGHT WALL & DRESSING/WRAP TABLE WALL LOCATIONS THAT ARE FREESTANDING, OVER 4'-0" AND DO NOT TERMINATE AT A WALL RETURN OR FULL HEIGHT WALL.

9 DRESSING/WRAP TABLE WALL DET
1-1/2" = 1'-0"

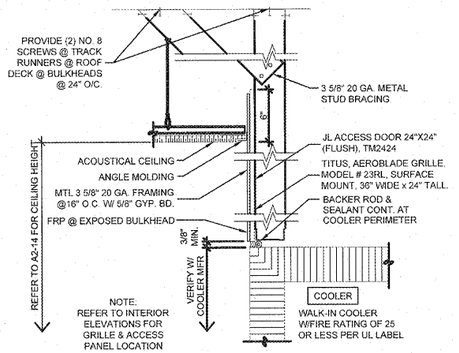

4 CEILING AT COOLER DETAIL
1-1/2" = 1'-0"

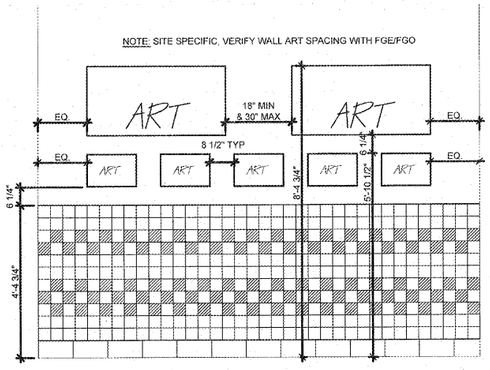

1 WALL ART LOCATION
1/2" = 1'-0"

Order Plans @ WWW.LDILine.com

LMHT Project No. 18187
THIS DRAWING IS THE PROPERTY OF THE ARCHITECT AND MAY NOT BE REPRODUCED OR USED WITHOUT HIS WRITTEN PERMISSION
LMHT ARCHITECTS & ENGINEERS
3505 Carrington Mill Blvd. Suite 150 Morrisville, NC
ph: 919 544 7251 fax: 919 544 9939
A Division of LMHT Associates
STATE OF GEORGIA REGISTERED GLEN LEHMANN 21419 PROFESSIONAL ENGINEER
PROJECT: FIVE GUYS BURGERS & FRIES
630 CRANE CREEK DRIVE AUGUSTA, GA, 30907
DRAWING: DETAILS

Revisions

REVISION DATE

PROJECT DATE 12.3.18
Drawn By TA
Checked By DMM/TA
Sheet No. A601