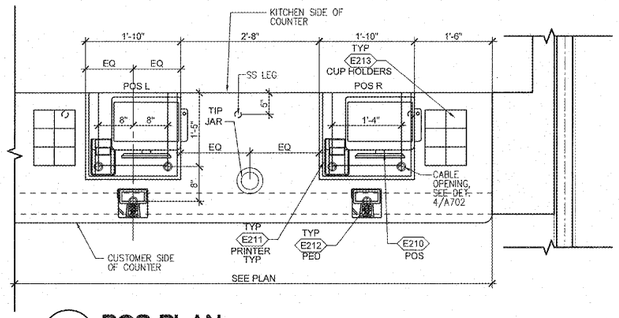

4 A701 **POS PLAN**
SCALE: 3/4" = 1'-0"

LEGEND

- SILESTONE JOINT, TYP.
- PLYWOOD JOINT, TYP.
- 34" HIGH COUNTERTOP (ADA): AREA OF ¾" PLYWOOD W/ WHITE MELAMINE FINISH, TYP.

COUNTER NOTES

- GC TO PROVIDE ¾" PLYWOOD W/ WHITE MELAMINE FINISH, WHITE COUNTERTOP, KNEEWALL LEDGER SUPPORT, AND STAINLESS STEEL SUPPORT BRACKETS PRIOR TO COUNTER INSTALLATION
- COUNTER CONTRACTOR TO FIELD MEASURE AS-BUILT CONDITIONS PRIOR TO FABRICATING COUNTERTOP MATERIAL
- ALL COUNTERTOP CORNERS SHALL BE ROUNDED
- ALL SHEATHING BEHIND FRP TO BE 5/8" DUROCK. ALL SHEATHING BEHIND FRP TO BE 5/8" EXT. GRADE PLYWOOD W/ FIRST 24" A.F.F. BEING 5/8" DUROCK.
- JOINTS IN SILESTONE & PLYWOOD BACKING SHALL NOT ALIGN.
- SST LEGS TO BE INSTALLED UNDER JOINTS IN SILESTONE AND PLYWOOD. SST LEGS TO BE SPACED 40" O.C. TYP.
- GC TO COORDINATE TEMPLATE FROM FABRICATED EQUIPMENT SUCH AS COUNTER TOPS & CABINETS WHICH ARE CONSTRUCTED INACCORDANCE WITH ALL APPLICABLE NATIONAL SANITATION FOUNDATION INTERNATIONAL (NSF) STANDARDS.

GRAVITY SHAKE FREEZER NOTES:
SPINDLE MUST BE PRECISELY ALIGNED FOR PROPER OPERATION. BE CAREFUL NOT TO BEND THE SPINDLE.

- DO NOT LEVERAGE MACHINE BY HOLDING THE SPINDLE ASSEMBLY DURING CLEANING
- BE CAREFUL WHEN INSERTING AND REMOVING SPINDLE INTO MIX CUPS DURING OPERATION
- MAINTAIN A BACK-UP SPINDLE IN THE CASE OF MISALIGNMENT
- CALL MANUFACTURER FOR REPAIR / REPLACEMENT.

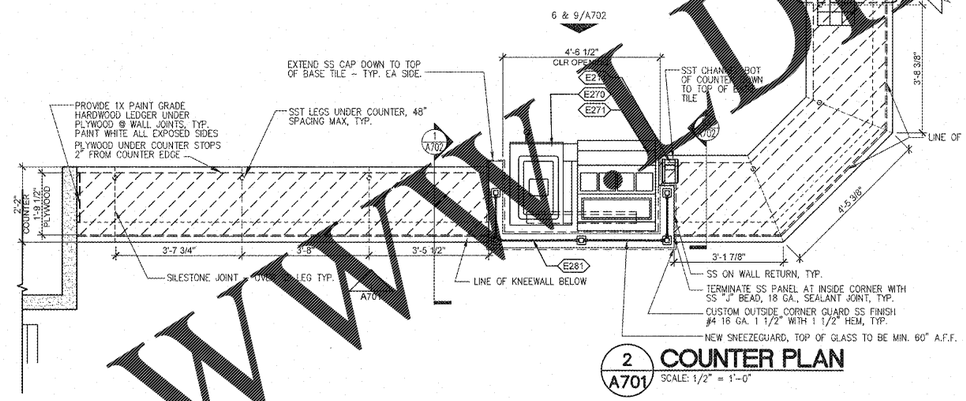

2 A701 **COUNTER PLAN**
SCALE: 1/2" = 1'-0"

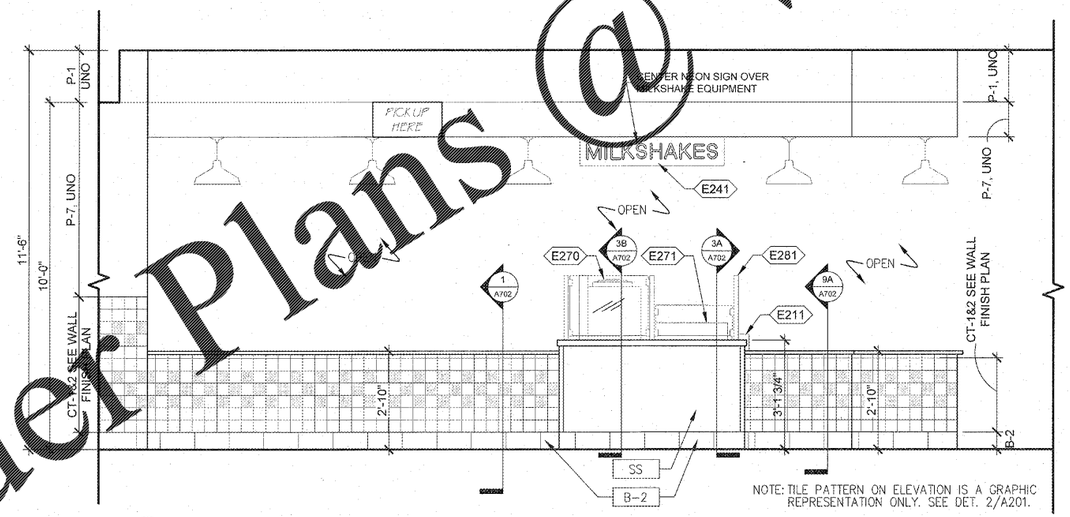

3 A701 **MILKSHAKE ELEVATION**
SCALE: 1/2" = 1'-0"

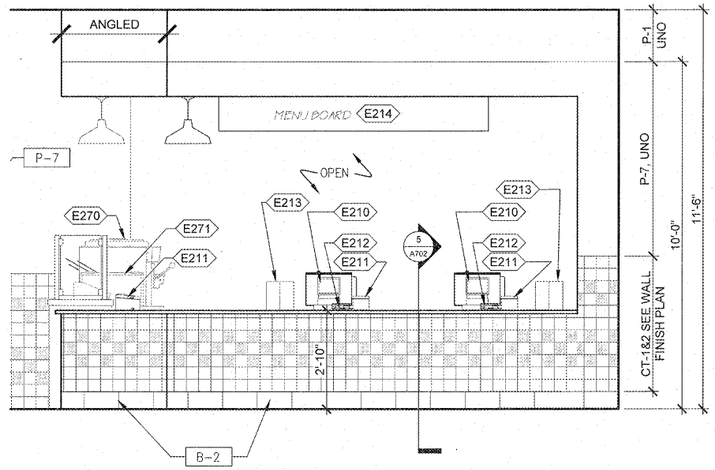

1 A701 **P.O.S. ELEVATION**
SCALE: 1/2" = 1'-0"

Order Plans @ WWW.LDI.com

IMRE architecture interior design ENGINEERS
3005 Covington Mill Blvd. Suite 150 Morrisville, NC
ph: 919 544 7251 fax: 919 544 9399
A Division of LMHT Associates

UMHT Project No. 18187

THIS DRAWING IS THE PROPERTY OF THE ARCHITECT AND MAY NOT BE REPRODUCED OR USED WITHOUT HIS WRITTEN PERMISSION

STATE OF GEORGIA GLEN LEHMANN REGISTERED ARCHITECT

PROJECT: *FIVE GUYS BURGERS & FRIES*
630 CRANE CREEK DRIVE
AUGUSTA, GA, 30907

DRAWING: COUNTER PLAN + ELEVATIONS

Revisions

REVISION DATE

PROJECT DATE 12.3.18
Drawn By LW
Checked By TA/DM
Sheet No. A701