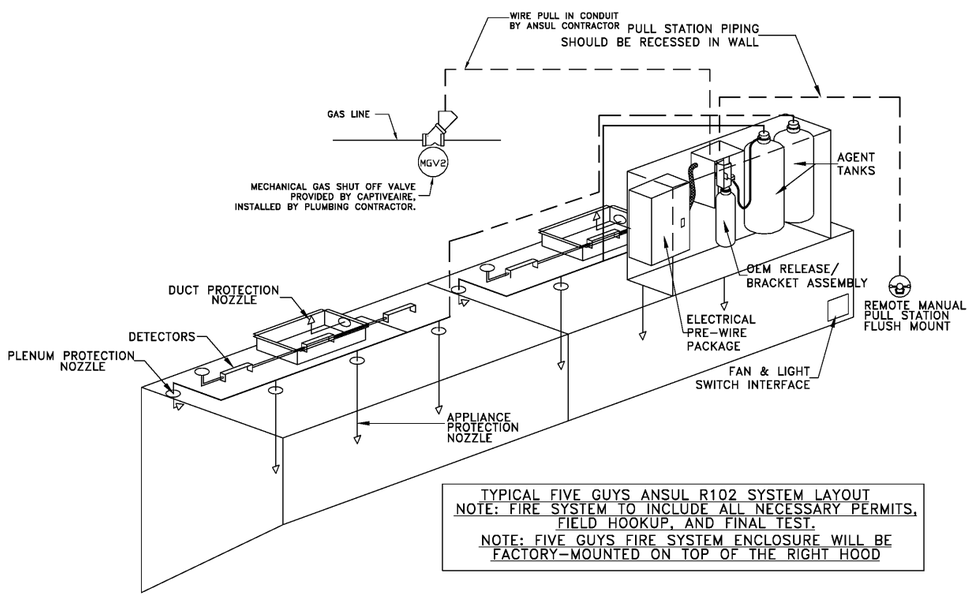

TYPICAL FIVE GUYS ANSUL R102 SYSTEM LAYOUT
NOTE: FIRE SYSTEM TO INCLUDE ALL NECESSARY PERMITS, FIELD HOOKUP, AND FINAL TEST.
NOTE: FIVE GUYS FIRE SYSTEM ENCLOSURE WILL BE FACTORY-MOUNTED ON TOP OF THE RIGHT HOOD

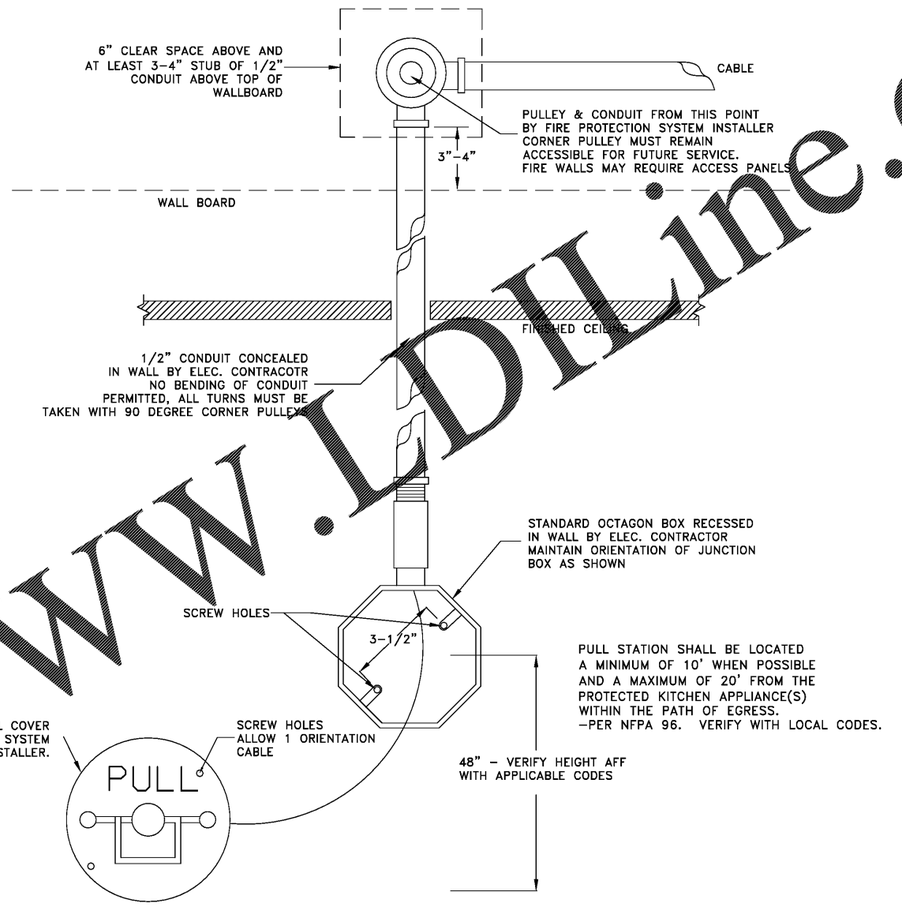

RECESSED REMOTE FIRE PROTECTION PULL STATION DETAIL

BOX AND CONDUIT INSTALLED & SECURED BY ELECTRICAL TRADE
FIRE SYSTEM INSTALLATION TO BE BY AUTHORIZED ANSUL DISTRIBUTOR

THIS DRAWING IS PROVIDED FOR REFERENCE ONLY. HOOD CONTRACTOR SHALL SELECT AND CERTIFY ALL EXHAUST/M.U. AIR FANS. ALL SYSTEMS SHALL MEET ALL APPLICABLE REQUIREMENTS OF STATE AND LOCAL CODES AND OTHER REQUIREMENTS AS SHOWN IN DESIGN DRAWINGS.

Order Plans @ WWW.LDIline.com

REVISIONS

DESCRIPTION	DATE:

CAPTIVEAIRE
MARYLAND OFFICE
2221 Kansas Ave. Silver Spring, MD. 20910 PHONE: (800) 988-0881 FAX: (919) 227-5931 EMAIL: reg32@captiveaire.com

Five Guys
Augusta, GA
Falls Church, VA 22042

DATE: 8/30/2016
DWG.#: 2760948
DRAWN BY: SDC-32
SCALE: NOT TO SCALE
MASTER DRAWING
SHEET NO. 2

LMHT Project No. 16202

THIS DRAWING IS THE PROPERTY OF THE ARCHITECT AND MAY NOT BE REPRODUCED OR USED WITHOUT HIS WRITTEN PERMISSION

LHMT national restaurant designers
ARCHITECTS & ENGINEERS
3205C Carrington Mill Blvd. Suite 150, Morrisville, NC
ph: 919 544 7251 fax: 919 544 9995
A Division of LHMT Associates

SHOP DRAWING FOR REFERENCE ONLY

PROJECT: *FIVE GUYS BURGERS & FRIES*
8944 J. M. KEYNES DRIVE
CHARLOTTE, NC 28262
DRAWING: HOOD DETAILS

Revisions

REVISION DATE

PROJECT DATE 07.29.2016
Drawn By –
Checked By –
Sheet No. H201