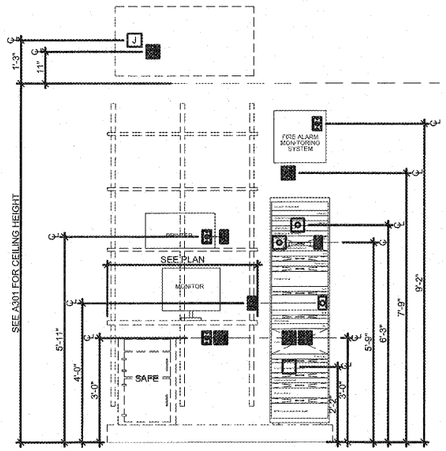

7 MANAGERS RACK HEIGHT DETAIL
1/2" = 1'-0"

POWER & DATA DIAGRAM NOTES

- PROVIDE CONDUIT FOR DATA WHERE REQUIRED BY CODE.
- ALL CONDUIT IS TO BE METALLIC.
- IF CONDUIT IS TO BE ROUTED THROUGH THE SLAB, ALL CONDUIT IS TO BE GALVANIZED RIGID METAL.
- CONDUIT ROUTING IS DIAGRAMMATIC. GC TO DETERMINE EXACT ROUTING IN FIELD.
- TRENCHING MAY BE REQUIRED. GC TO DETERMINE PRIOR TO BID.
- ALL DATA CABLES TO BE TERMINATED PER DETAIL 3/E6-01.

T-568-B WIRING

PAIR #	WIRE	PIN #
1 - WHITE/BLUE	WHITE / BLUE	5
	BLUE / WHITE	4
2 - WHITE/ORANGE	WHITE / ORANGE	1
	ORANGE / WHITE	2
3 - WHITE/GREEN	WHITE / GREEN	3
	GREEN / WHITE	6
4 - WHITE/BROWN	WHITE / BROWN	7
	BROWN / WHITE	8

3 TERMINATION DETAIL T-568-B
NTS

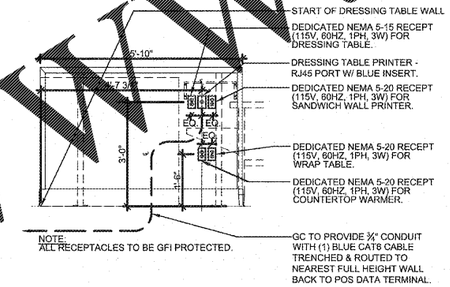

5 DRESSING WALL DATA DETAIL
1/2" = 1'-0"

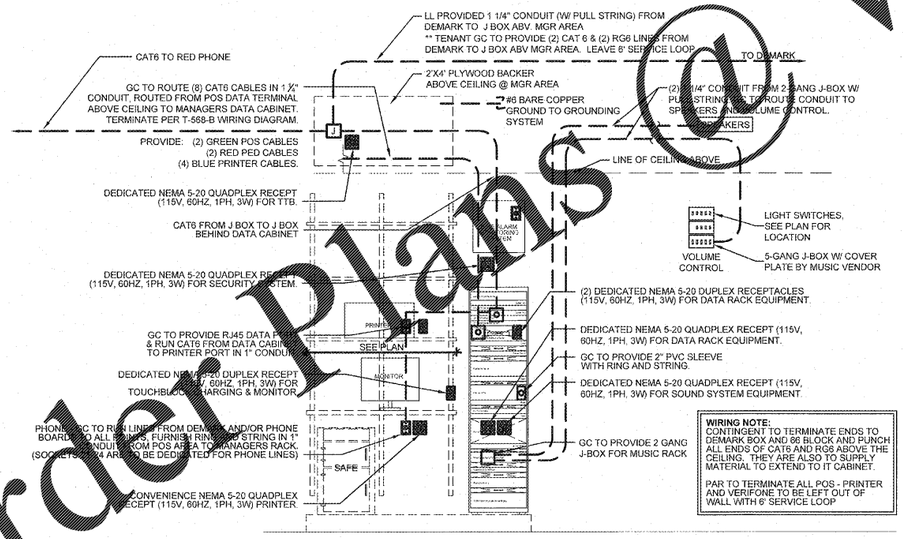

6 MANAGERS RACK DATA DETAIL
1/2" = 1'-0"

2 NOT USED
NTS

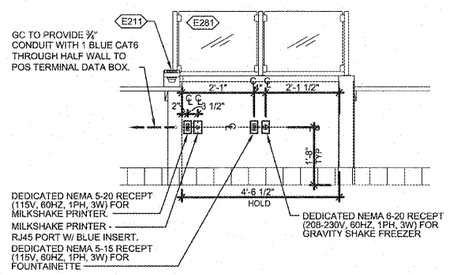

4 MILKSHAKE DATA DETAIL
1/2" = 1'-0"

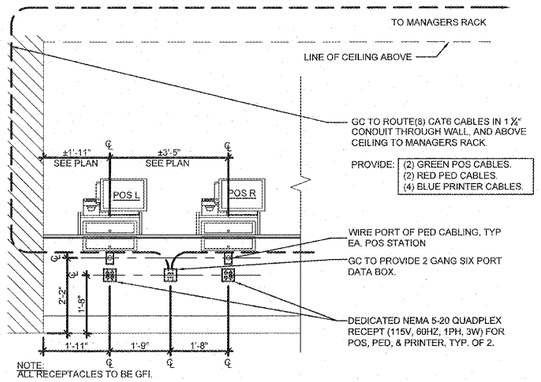

1 POS TERMINAL DATA DETAIL
1/2" = 1'-0"

Order Plans @ WWW.LDII.net

UMHT Project No. 18187
ARCHITECTS & ENGINEERS
3005 Carrington Mill Blvd. Suite 150 Morrisville, NC
ph: 919 544 7251 fax: 919 544 9399
A Division of UMHT Associates

PROJECT: FIVE GUYS BURGERS & FRIES
630 CRANE CREEK DRIVE
AUGUSTA, GA. 30907
DRAWING: DATA DETAILS

Revisions

REVISION DATE

PROJECT DATE 12.3.18
Drawn By JP
Checked By CTT
Sheet No. E501