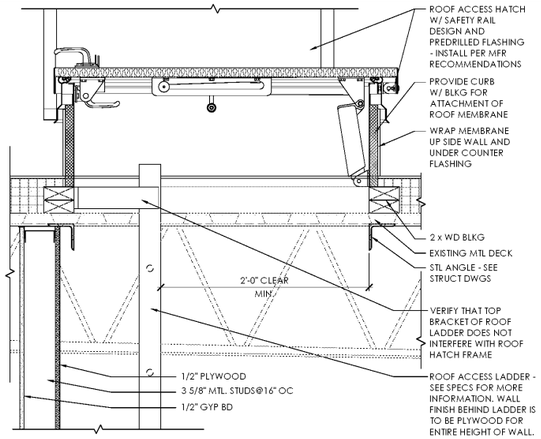

D3 Roof Hatch Detail
SCALE: 1 1/2" = 1'-0"

NOTE:
ALL WOOD BLOCKING AND SHEATHING TO BE FRT PER TYPE IIB CONSTRUCTION

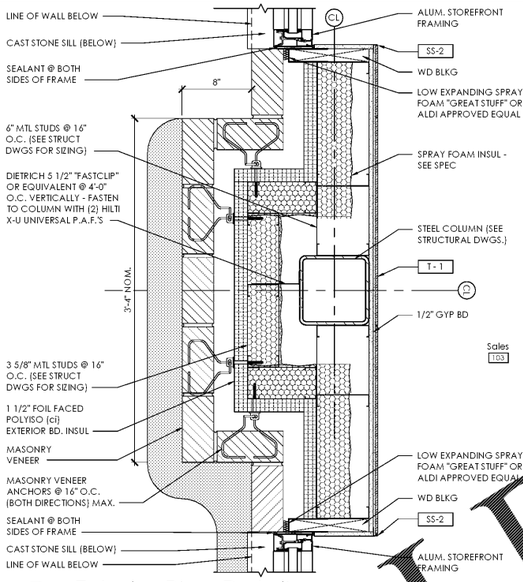

B3 Exterior Plan Detail
SCALE: 1 1/2" = 1'-0"

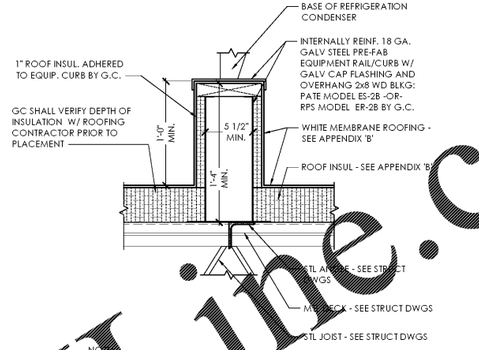

A3 Condensor Curb Detail
SCALE: 1-1/2" = 1'-0"

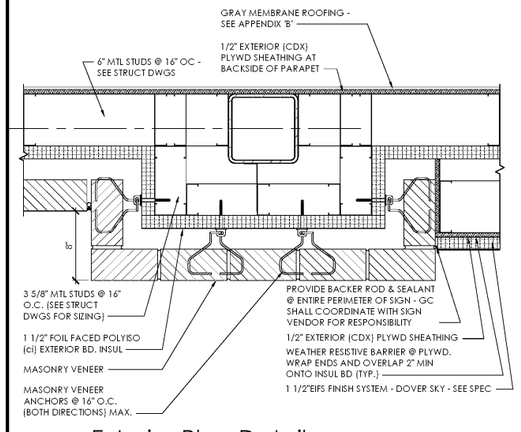

D2 Exterior Plan Detail - Middle Entry Pilaster Below Parapet
SCALE: 1 1/2" = 1'-0"

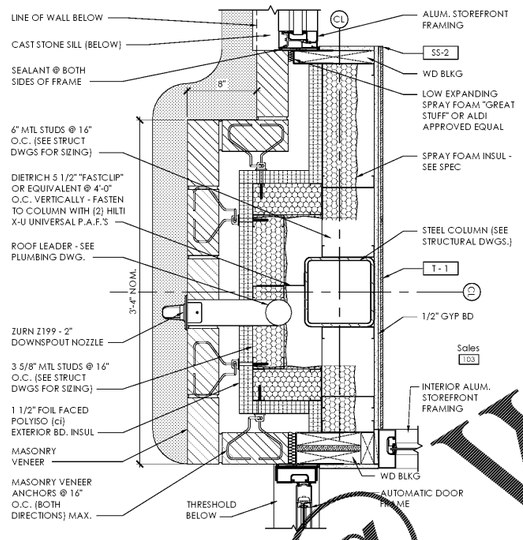

C2 Exterior Plan Detail
SCALE: 1-1/2" = 1'-0"

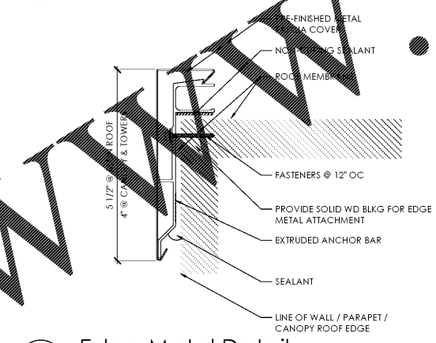

B2 Edge Metal Detail
SCALE: 6" = 1'-0"

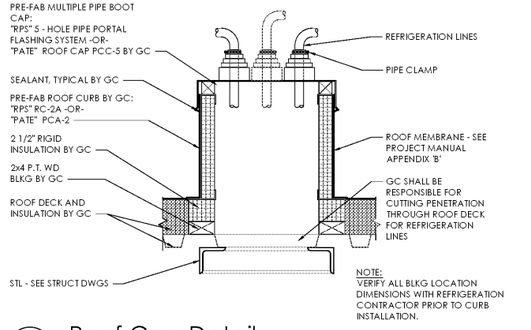

A2 Roof Cap Detail
SCALE: 1-1/2" = 1'-0"

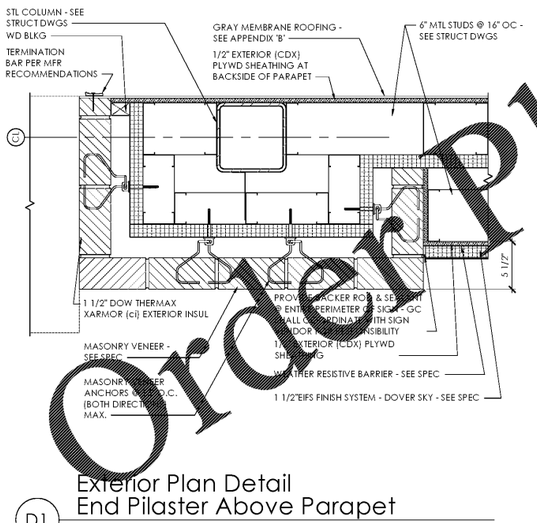

D1 Exterior Plan Detail
End Pilaster Above Parapet
SCALE: 1-1/2" = 1'-0"

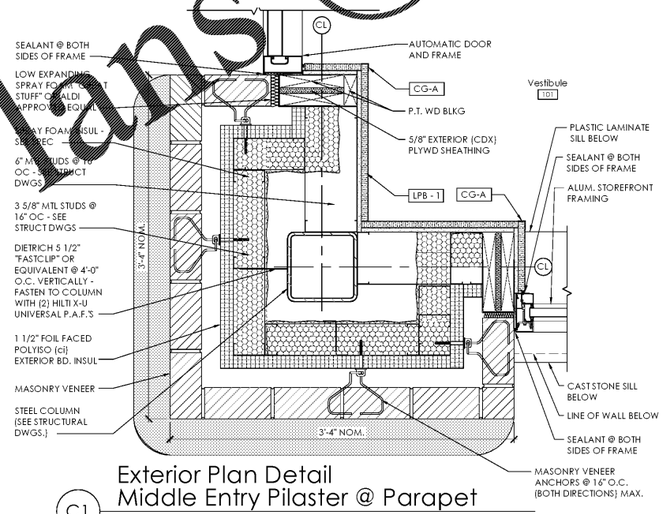

C1 Exterior Plan Detail
Middle Entry Pilaster @ Parapet
SCALE: 1-1/2" = 1'-0"

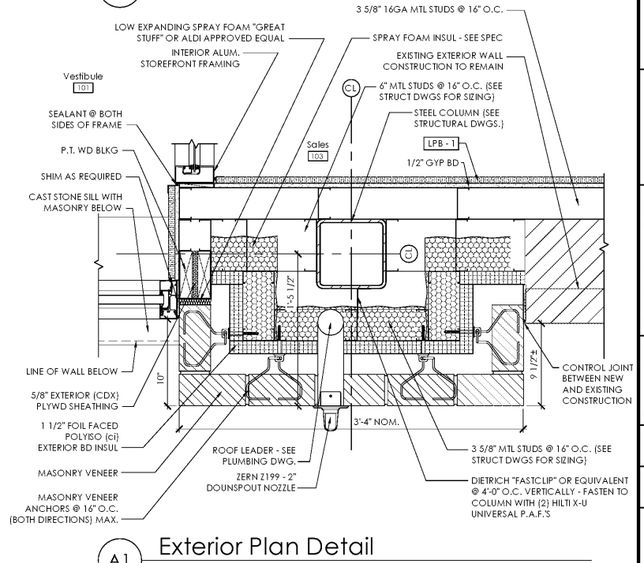

A1 Exterior Plan Detail
SCALE: 1-1/2" = 1'-0"

Issued:		Date:
A	Client Review Set	02/15/19
B	Bid Set	03/08/19
C		
D		

Revisions		Date:
1		
2		
3		
4		
5		
6		
7		
8		

DO NOT SCALE PLANS

Copying, Printing, Software and other processes required to produce these prints can stretch or shrink the actual paper or layout. Therefore, scaling of this drawing may be inaccurate. Contact ms consultants with any need for additional dimensions or clarifications.

ms consultants, inc.
engineers, architects, planners
920 Main Campus Drive
Suite 430
Raleigh, NC 27606-5213
(919)-772-5565
fax: (919)-779-2308

DRAWN BY: MEM/BMT

REVIEWED BY: NAL/CMB

Seal

ALDI Inc.
1985 Old Union Church Road
Salisbury, NC 28146
(704) 642-0023
(704) 642-0078 fax

ALDI Inc. Store #: 59
Cary, NC
1315 Kildaire Farm Rd
Cary, NC 27511
Wake County

Project Name & Location:

Exterior Details

Drawing Name:

Prototype Rls.	Project No.
Type: V7.1	40452-25
Scale: As Noted	A-501 Drawing No.

Plot Date: 3/7/2019

WWW.LDLine.com
OrderPlans@WWW