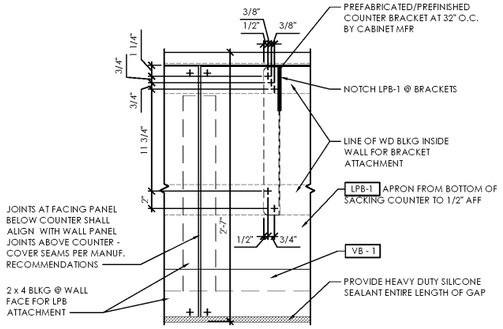

Interior Elevation Detail: Sacking Counter

D3

SCALE: 1 1/2" = 1'-0"

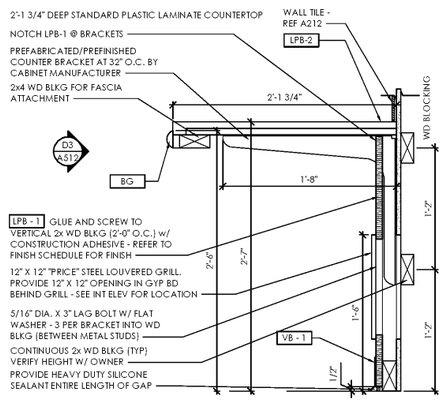

Interior Section Detail - Sacking Counter

C3

SCALE: 1 1/2" = 1'-0"

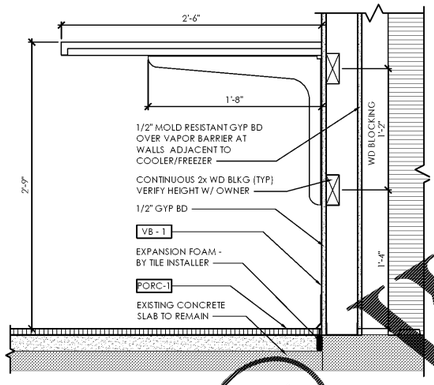

Interior Section Detail - Office Counter

C2

SCALE: 1 1/2" = 1'-0"

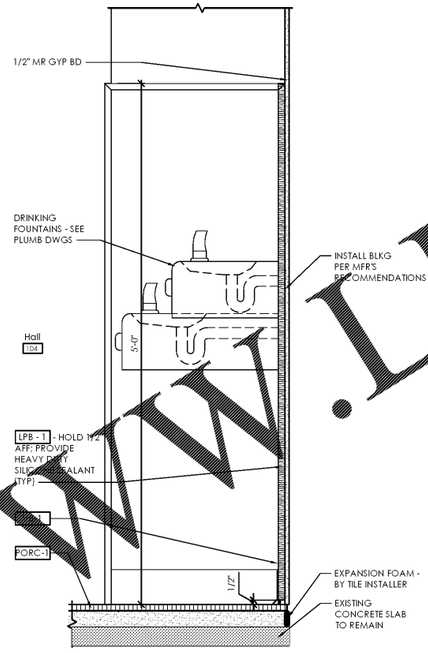

Interior Section Detail: Drinking Fountain

B2

SCALE: 1 1/2" = 1'-0"

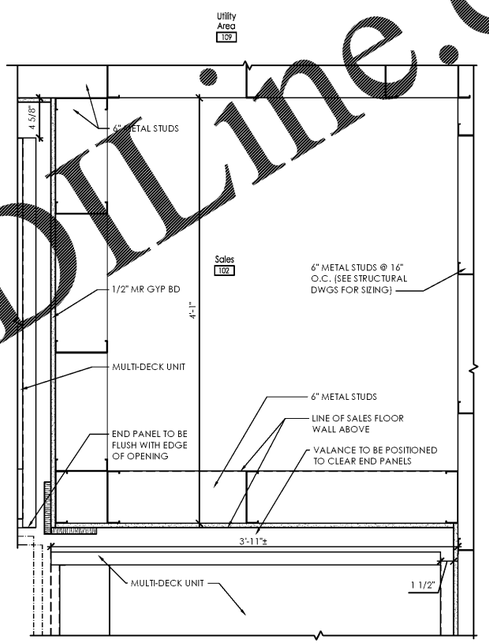

Interior Plan Detail - MDU and Cooler Alcove

A2

SCALE: 1 1/2" = 1'-0"

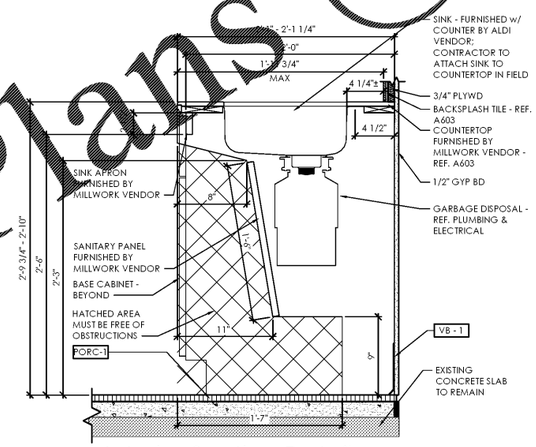

Interior Section Detail - Break Room Sink cabinet

C1

SCALE: 1 1/2" = 1'-0"

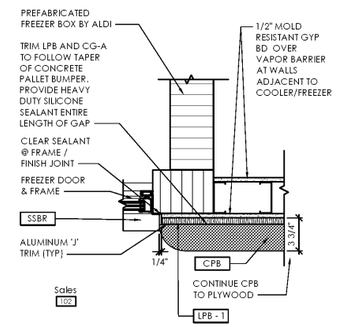

Interior Plan Detail - Wall Near Impact Doors

A1

SCALE: 1 1/2" = 1'-0"

Order Plans @ WWW.LDILine.com

Issued:		Date:
A	Client Review Set	02/15/19
B	Bid Set	03/08/19
C		
D		

Revisions		Date:
1		
2		
3		
4		
5		
6		
7		
8		

DO NOT SCALE PLANS

Copying, Printing, Software and other processes required to produce these prints can stretch or shrink the actual paper or layout. Therefore, scaling of this drawing may be inaccurate. Contact ms consultants with any need for additional dimensions or clarifications.

ms consultants, inc.
engineers, architects, planners
920 Main Campus Drive
Suite 430
Raleigh, NC 27606-5213
(919)-772-5565
fax: (919)-779-2308

DRAWN BY: MEM/BMT

REVIEWED BY: NAL/CMB

Seal

ALDI Inc.
1985 Old Union Church Road
Salisbury, NC 28146
(704) 642-0023
(704) 642-0078 fax

ALDI Inc. Store #: 59
Cary, NC
1315 Kildaire Farm Rd
Cary, NC 27511
Wake County

Project Name & Location:

Interior Details
Drawing Name:

Prototype Rls.	Project No.
Type: V7.1	40452-25
Scale: As Noted	A-512 Drawing No.

Plot Date: 3/7/2019