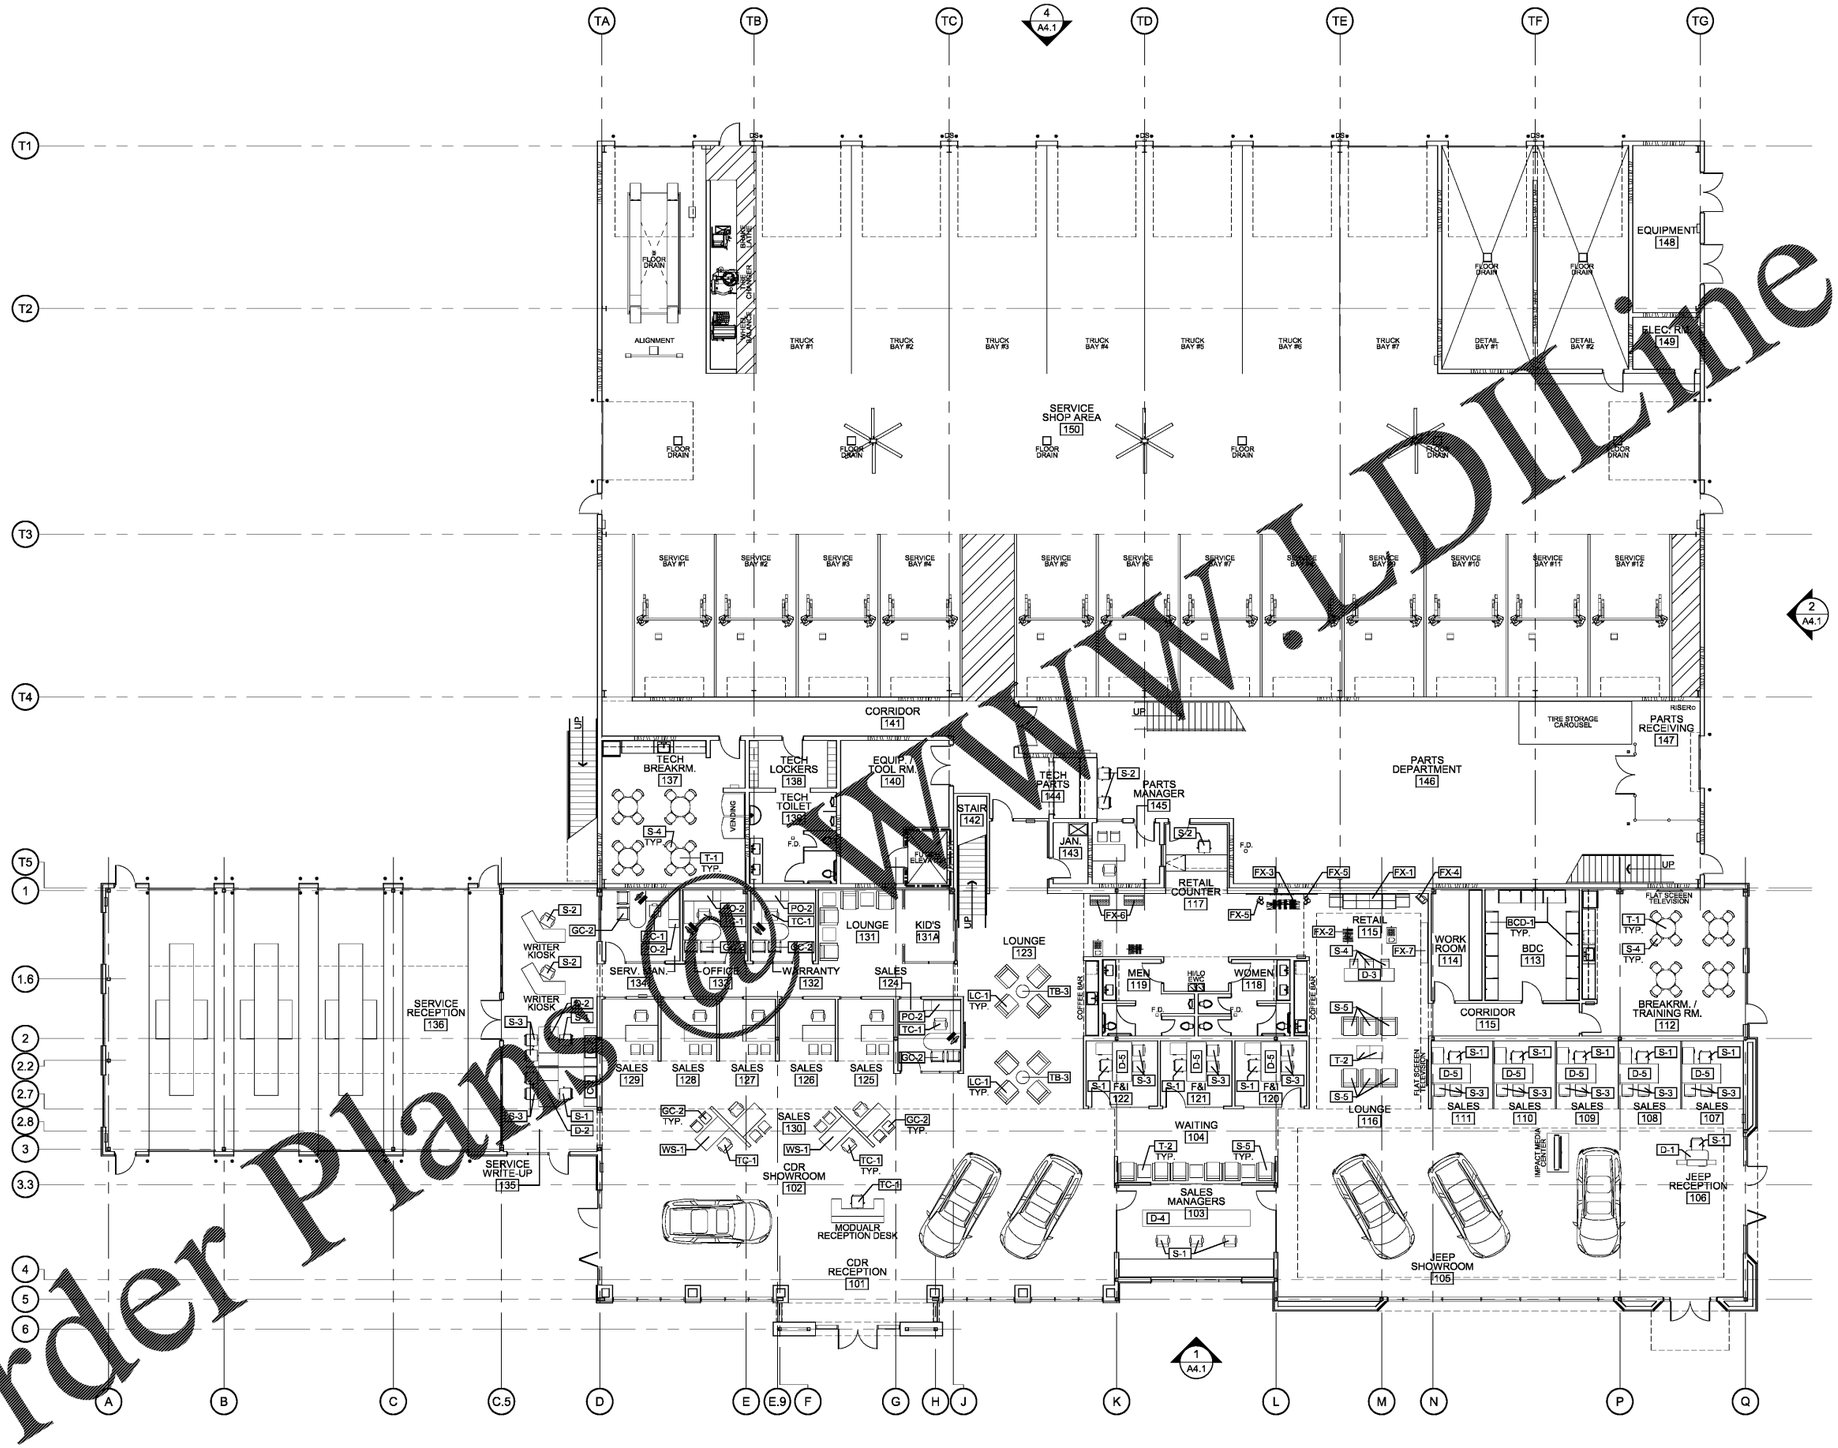

PROPOSED FIRST FLOOR FURNITURE PLAN

3/32"=1'-0"

FIRST FLOOR BUILDING AREA: 33,934 S.F.
NOTE: THIS BUILDING IS EQUIPPED WITH AN AUTOMATIC SPRINKLER SYSTEM.

Order Plans @ www.LDILine.com

STATE OF GEORGIA
STEVEN T. ELLIS
02.28.2019
CERTIFICATE NO. 01891
REGISTERED ARCHITECT

SEAL

REVISION DATE

ELLSWORTH ARCHITECTS
3136 LANIER DRIVE
ATLANTA, GEORGIA 30319
PHONE: 404.949.9351

PRO BUILDING SYSTEMS
DESIGN BUILD CONTRACTORS
3678 North Peachtree Road
Atlanta, Georgia 30341
(770) 455-1791 / Fax 455-4123
www.probldgsystems.com

GINN CHRYLSER - DODOGE - RAM AND JEEP
I-20 ACCESS ROAD
COVINGTON GEORGIA 30040

DATE: 09.26.2018
SCALE: 3/32"=1'-0"
BY: RJE
JOB ID:18YGIN001

PROPOSED FIRST FLOOR FURNITURE PLAN

DRAWING TITLE

A1.5