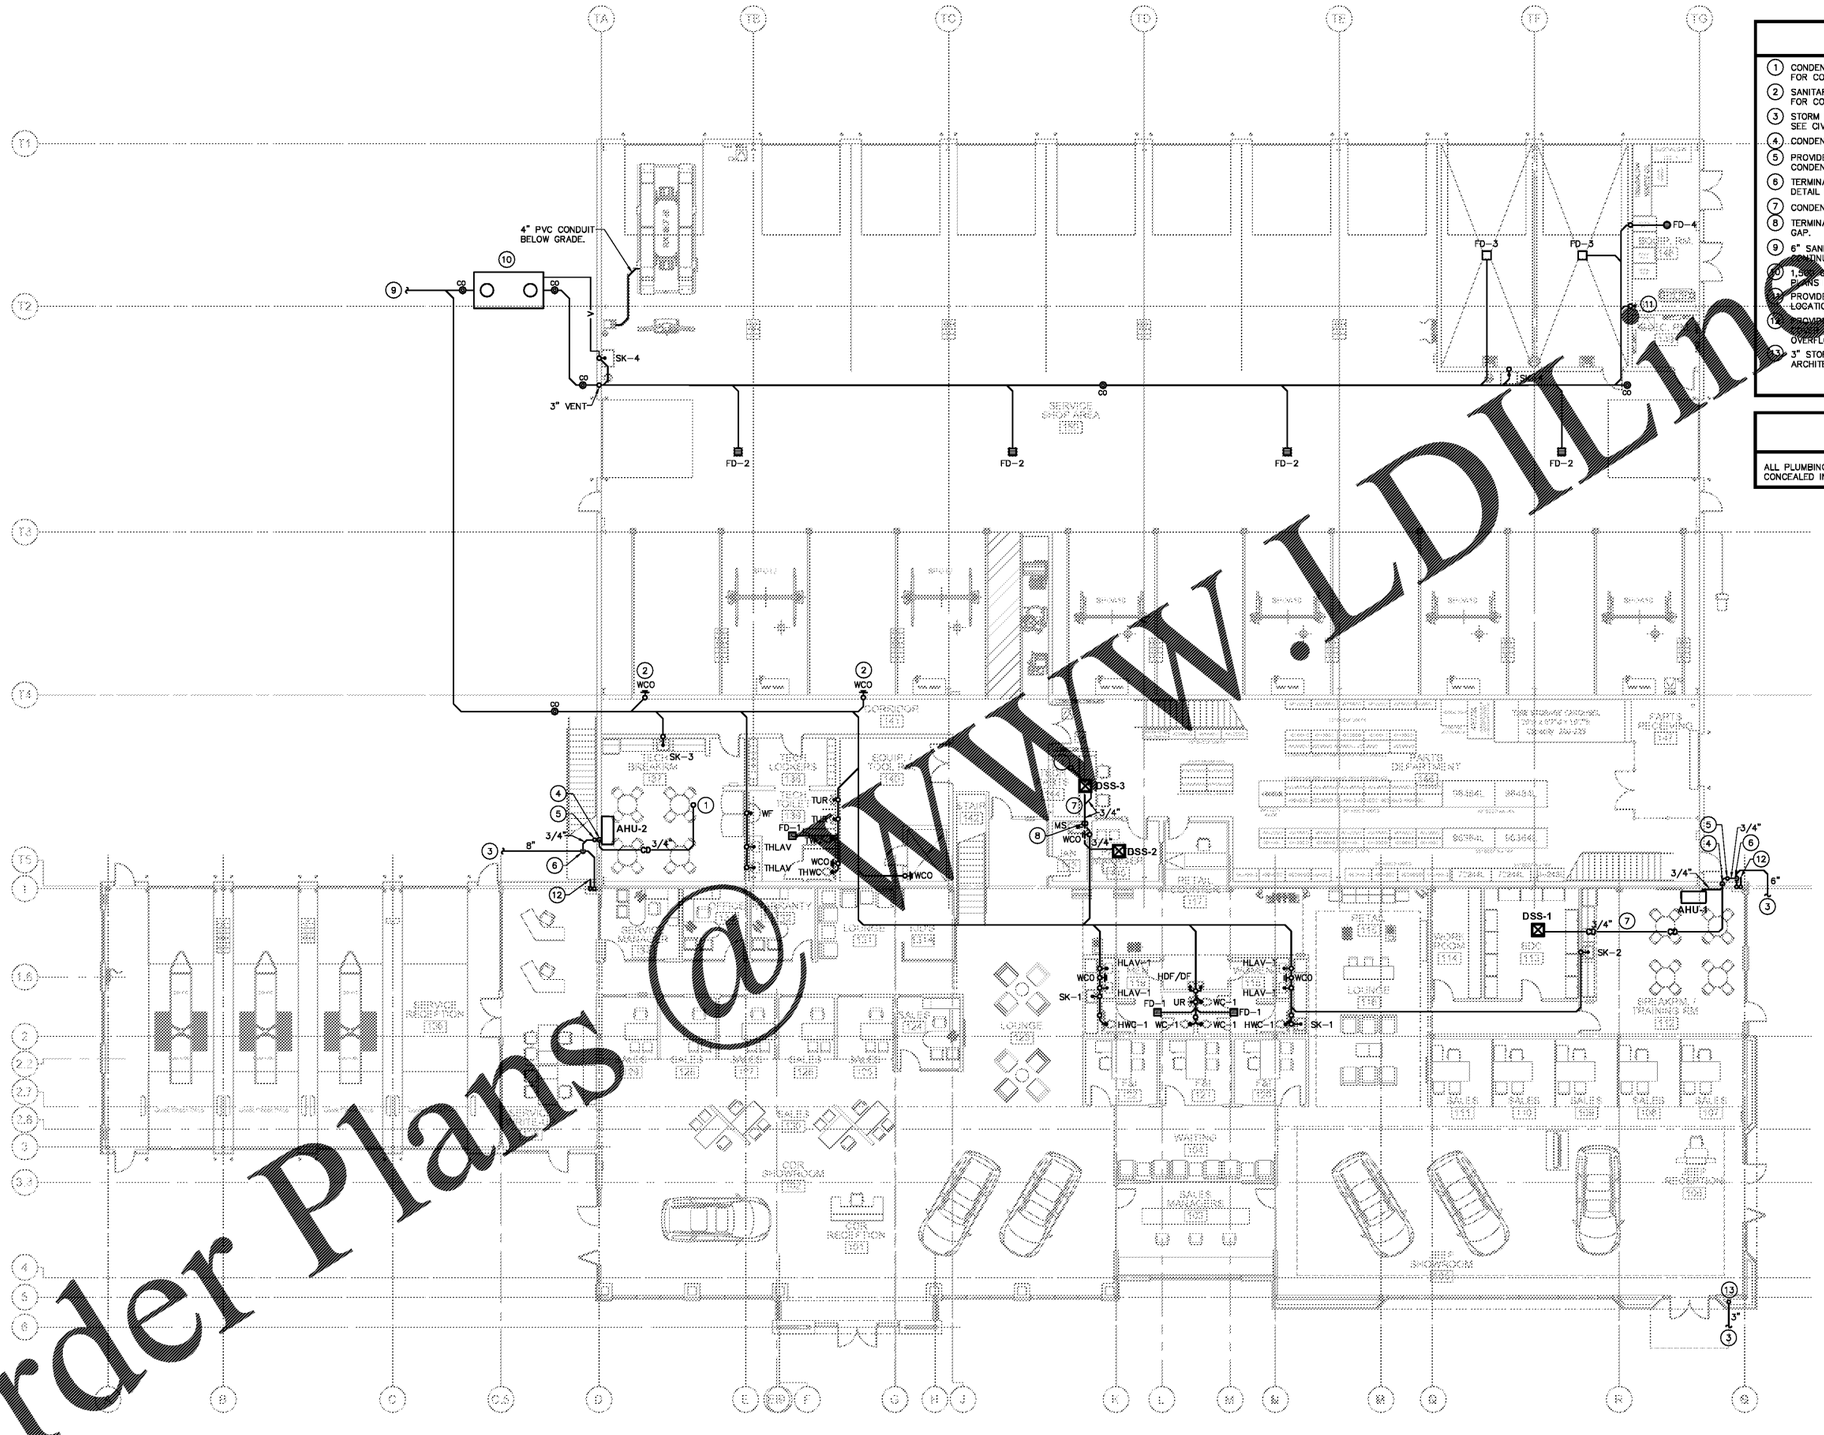

KEY NOTES

1. CONDENSATE FROM SECOND FLOOR. SEE SHEET P2.2 FOR CONTINUATION.
2. SANITARY LINE FROM SECOND FLOOR. SEE SHEET P2.2 FOR CONTINUATION.
3. STORM LINE BELOW GRADE TO NEAREST CATCH BASIN. SEE CIVIL PLANS FOR CONTINUATION.
4. CONDENSATE LINE DOWN IN WALL TO BELOW GRADE.
5. PROVIDE GIZMO VC-S MUSHROOM VENT CAP FOR CONDENSATE EMERGENCY OVERFLOW.
6. TERMINATE CONDENSATE IN TOP OF STORM LINE. SEE DETAIL ON SHEET P0.1.
7. CONDENSATE LINE ABOVE CEILING (TYPICAL).
8. TERMINATE CONDENSATE OVER MOP SINK WITH AN AIR GAP.
9. 6" SANITARY LINE BELOW GRADE. SEE CIVIL PLANS FOR CONTINUATION.
10. 1,250 GALLON SAND/OIL INTERCEPTOR. SEE CIVIL PLANS FOR EXACT SIZE AND LOCATION.
11. PROVIDE SUB DRAIN FOR AIR DRYER. VERIFY DRYER LOCATION WITH EQUIPMENT VENDOR DRAWINGS.
12. PROVIDE ZURN Z199-DC STAINLESS STEEL DOWNSPOUT NOZZLE WITH HINGED COVER FLAT WITH WALL FOR OVERFLOW.
13. 3" STORM LINE UP TO CANOPY DRAIN ZURN 161. SEE ARCHITECTURAL PLANS FOR DETAILS.

GENERAL NOTE

ALL PLUMBING RISERS IN SERVICE/FINISHED AREAS TO BE CONCEALED IN WALL.

1 P2.1 **FIRST FLOOR SANITARY PLAN**
3/32"=1'-0"

Order Plans @ WWW.LDLINE.COM

GEORGIA REGISTERED PROFESSIONAL ENGINEER SCOTT MERIWETHER
SEAL

ELLSWORTH ARCHITECTS
3136 LANIER DRIVE
ATLANTA, GEORGIA 30319
PHONE: 404.949.9351

PRO BUILDING SYSTEMS
DESIGN BUILD CONTRACTORS
3678 North Peachtree Road
Atlanta, Georgia 30341
(770) 455-1791 / Fax 455-4123
www.probldgsystems.com

REVISION	DATE

GINN CHRYLSER - DODOGE - RAM AND JEEP
I-20 ACCESS ROAD
COVINGTON GEORGIA 30040

DATE: 11.06.2018
SCALE: AS SHOWN
BY: GD
JOB ID:

FIRST FLOOR SANITARY PLAN

DRAWING TITLE

P2.1

SHEET 3 OF 8

PROMUS
SCOTT MERIWETHER, P.E.
GEORGIA LICENSE #30780
518 BLACK CANYON PARK
CANTON, GA 30114
PROJECT MANAGER: GEORGE DAVIDOV
PHONE 678.246.5146