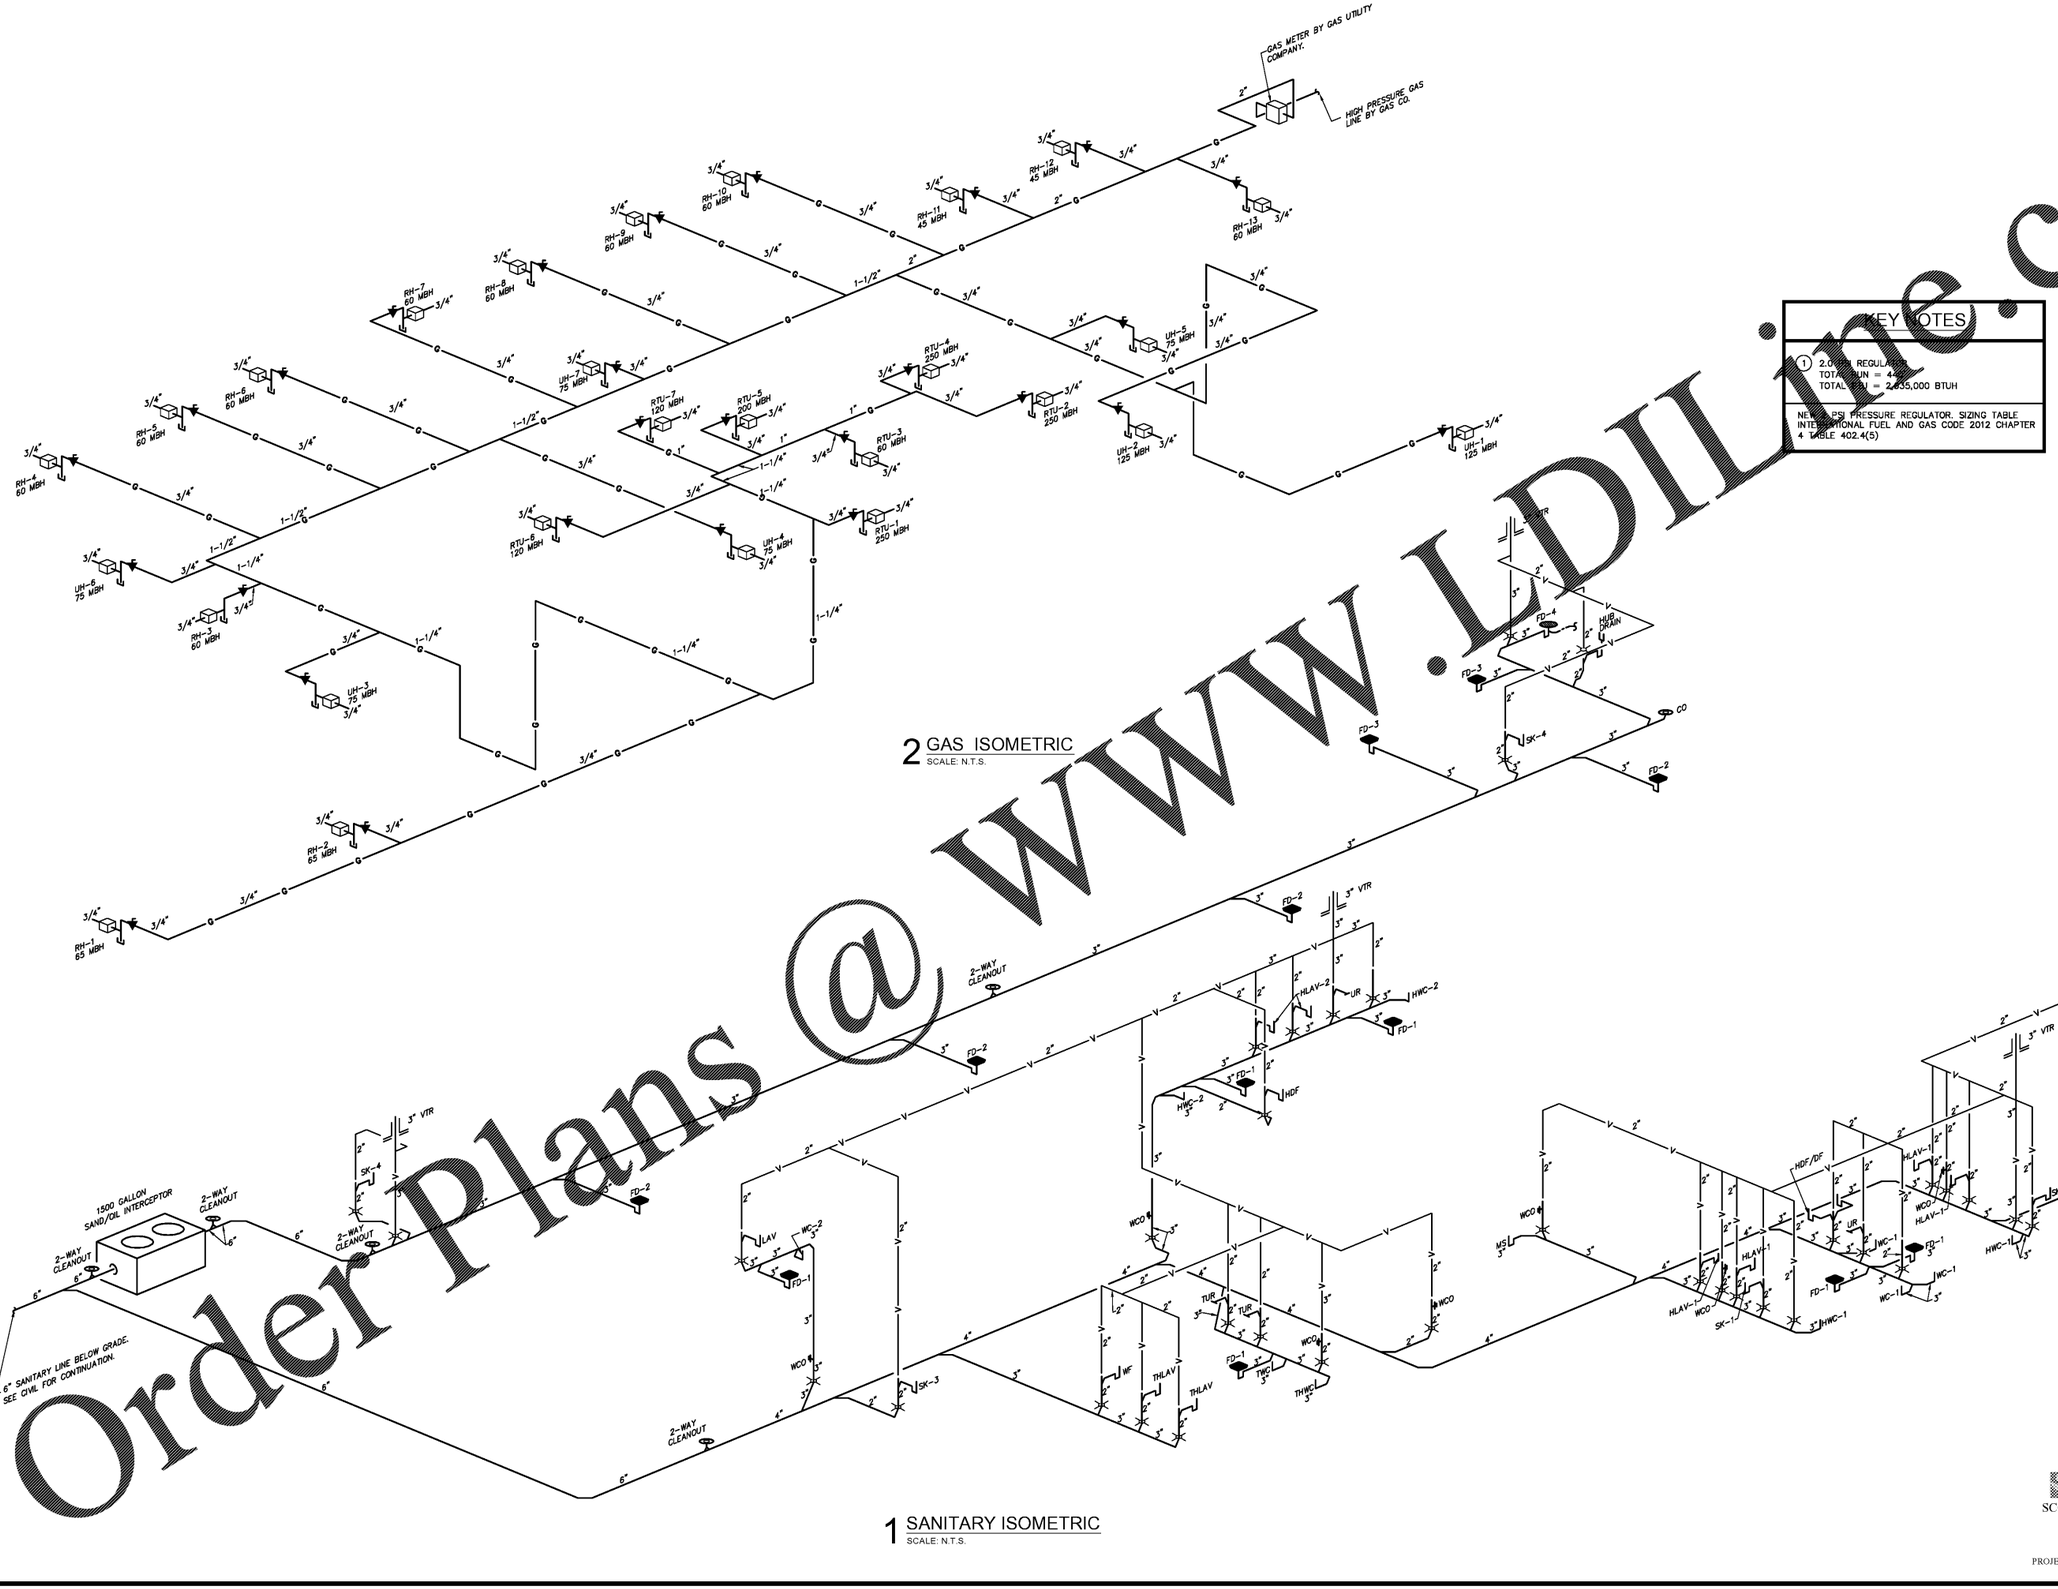

2 GAS ISOMETRIC
SCALE: N.T.S.

1 SANITARY ISOMETRIC
SCALE: N.T.S.

Order Plans @ WWW.LDILine.com

GEORGIA REGISTERED PROFESSIONAL ENGINEER SCOTT MERIWETHER

SEAL

REVISION DATE

ELLSWORTH ARCHITECTS
3136 LANIER DRIVE
ATLANTA, GEORGIA 30319
PHONE: 404.949.9351

PRO BUILDING SYSTEMS
DESIGN BUILD CONTRACTORS
3678 North Peachtree Road
Atlanta, Georgia 30341
(770) 455-1791 / Fax 455-4123
www.probldgsystems.com

GINN CHRYLSER - DODOGE - RAM AND JEEP
I-20 ACCESS ROAD
COVINGTON GEORGIA 30040

DATE: 11.06.2018
SCALE: AS SHOWN
BY: GD
JOB ID:

PLUMBING ISOMETRICS

DRAWING TITLE

P5.1

SHEET 7 OF 8

PROMUS
SCOTT MERIWETHER, P.E.
GEORGIA LICENSE #30780
518 BLACK CANYON PARK
CANTON, GA 30114
PROJECT MANAGER: GEORGE DAVIDOV
PHONE 678.246.5146