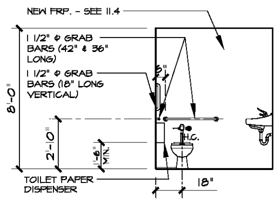


## ELEVATION @ MEN'S RESTROOM (112B)

T-1 / A4.1 SCALE: 1/4" = 1'-0"

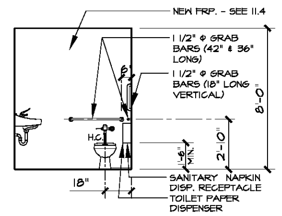


## ELEVATION @ WOMEN'S RESTROOM (112A)

T-2 / A4.1 SCALE: 1/4" = 1'-0"

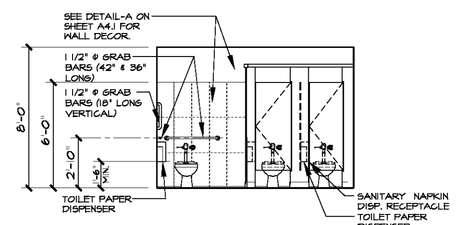


## ELEVATION @ WOMEN'S RESTROOM (102D)

T-3 / A4.1 SCALE: 1/4" = 1'-0"

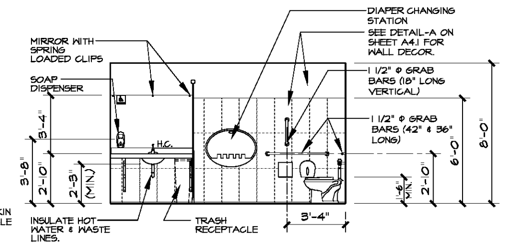


## ELEVATION @ WOMEN'S RESTROOM (102D)

T-4 / A4.1 SCALE: 1/4" = 1'-0"

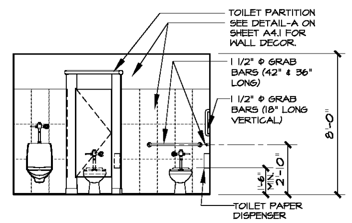


## ELEVATION @ MEN'S RESTROOM (102C)

T-5 / A4.1 SCALE: 1/4" = 1'-0"

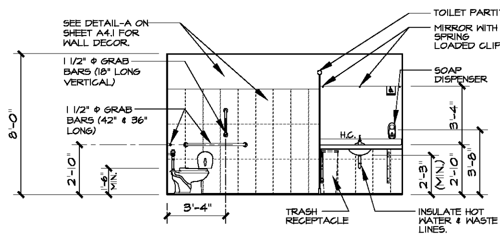


## ELEVATION @ MEN'S RESTROOM (102C)

T-6 / A4.1 SCALE: 1/4" = 1'-0"

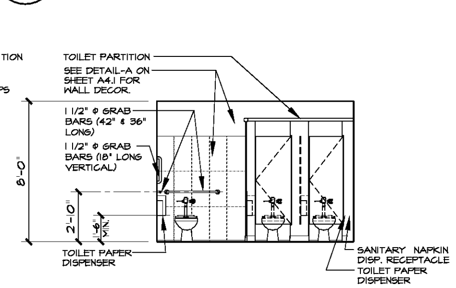


## ELEVATION @ WOMEN'S RESTROOM (201J)

T-7 / A4.1 SCALE: 1/4" = 1'-0"

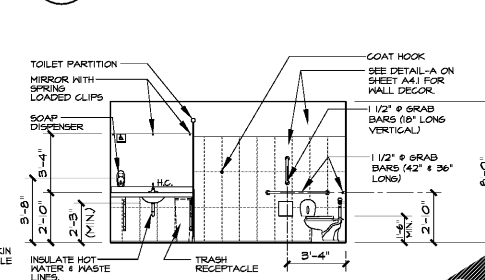


## ELEVATION @ WOMEN'S RESTROOM (201J)

T-8 / A4.1 SCALE: 1/4" = 1'-0"

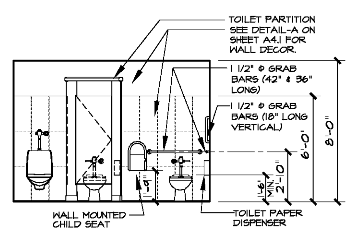


## ELEVATION @ MEN'S RESTROOM (201K)

T-9 / A4.1 SCALE: 1/4" = 1'-0"

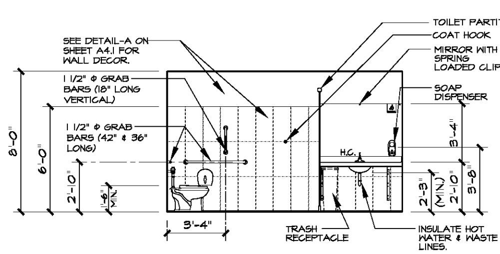


## ELEVATION @ MEN'S RESTROOM (201K)

T-10 / A4.1 SCALE: 1/4" = 1'-0"

## GENERAL NOTES:

REFERENCE SHEET A1.1 FOR GENERAL NOTES.

## KEYED FLOOR PLAN NOTES: (X)

REFERENCE SHEET A1.1 FOR KEYED FLOOR PLAN NOTES:

## PARTITION LEGEND:

- TYPICAL INTERIOR WALLS TO BE 1/2" GYP. BD. ON EACH SIDE OF 3 5/8" METAL STUDS AT 24" O.C. ANCHOR METAL STUDS TO STRUCTURE ABOVE AS REQUIRED.
- INTERIOR/EXTERIOR WALLS WITH 6" METAL STUDS AT 24" O.C. ANCHOR STUDS TO STRUCTURE ABOVE AS REQUIRED. SEE FINISH SCHEDULE 16.1 FOR WALL FINISHES.
- INTERIOR WALLS WITH 1/2" BACKERBOARD FROM FIN. FLOOR TO 4'-0" A.F.F. & WATER RESISTANT GYP. BD. FROM 4'-0" A.F.F. TO 6" ABOVE CEILING HEIGHT ON NEW MTL. FRAMING @ 16" O.C.
- NEW COOLER/FREEZER CONSTRUCTION
- EXISTING GYP. BD. DROP PARTITION - REFERENCE PLAN FOR HEIGHT.
- NEW GYP. BD. DROP PARTITION - REFERENCE REFLECTED CEILING PLAN FOR HEIGHT.
- EXISTING MASONRY WALL, VERIFY SIZE AND HEIGHT IN FIELD.
- EXISTING BRICK VENEER & MASONRY WALL, VERIFY SIZE AND HEIGHT IN FIELD.
- NEW 8" CMU WALL WITH BRICK VENEER.

## SYMBOL LEGEND:

(?) DOOR SYMBOL, SEE SHEET A6.1 FOR DOOR SCHEDULE, ELEVATIONS AND DETAILS.

## NOTES:

1. THE GENERAL CONTRACTOR TO SUSPEND NEW DECOR ELEMENTS AND LIGHTING FIXTURES WITH UNI-STRUT. CONNECT TO EXISTING STRUCTURE ABOVE, NEVER TO ACOUSTICAL CEILING GRID.
2. THE GENERAL CONTRACTOR TO PROVIDE ESCUTCHEON PLATES FOR CABLE PENETRATION AT ACOUSTICAL CEILING TILE.

## TOILET ACCESSORIES LEGEND (-)

*NOTE: ALL ITEMS TO BE KROGER SUPPLIED AND CONTRACTOR INSTALLED, UNLESS NOTED OTHERWISE.

- (A) SOLID SURFACE TOP, SINK BOWLS, FAUCETS, ECT. - SEE PSD-50. CONTRACTOR SHALL DETERMINE TOP LENGTH PER FIELD CONDITIONS ***CONTRACTOR TO SUPPLY & INSTALL.**
- (B) MIRROR, SPRING LOADED CLIPS & "J" CHANNEL MIRROR SUPPORT - SEE PSD-50. ***CONTRACTOR TO SUPPLY & INSTALL.**
- (C) SOAP DISPENSER (5" WIDE x 7 1/8" DEEP x 11" HIGH) - SEE PSD-50.
- (D) TRASH RECEPTACLE (11 1/4" WIDE x 19" DEEP x 30" HIGH, BROWN) - SEE PSD-50.
- (E) AUTOMATIC PAPER TOWEL DISPENSER (14.25" WIDE x 9.1" DEEP x 15.5" HIGH)
- (F) ELECTRIC HAND DRYER DYSON AIRBLADE V. ***CONTRACTOR TO SUPPLY & INSTALL.**
- (G) WALL MOUNTED CHILD PROTECTION SEAT.
- (H) SANITARY NAPKIN DISPENSER (11 3/4" WIDE x 6 1/2" DEEP x 26 1/8" HIGH)
- (J) JUMBO JR. ROLL TOILET TISSUE DISPENSER (10 [illegible] WIDE x 5 3/8" DEEP x 11 [illegible] HIGH)
- (K) 42" GRAB BAR. ***CONTRACTOR TO SUPPLY & INSTALL.**
- (L) 36" GRAB BAR. ***CONTRACTOR TO SUPPLY & INSTALL.**
- (M) 18" VERTICAL GRAB BAR. ***CONTRACTOR TO SUPPLY & INSTALL.**
- (N) DIAPER CHANGING STATION (33.5" WIDE x 3.94" DEEP x 24.75" HIGH)
- (O) SANITARY NAPKIN DISPOSAL RECEPTACLE (7 1/2" WIDE x 3 7/8" DEEP x 10" HIGH)
- (P) **EXISTING TO REMAIN UNLESS MISSING OR DAMAGED THAN PROVIDE:** ICC/ANSI COMPLIANCE RESTROOM SIGNS MOUNTED ON LATCH SIDE OF DOOR 5'-0" FROM FLOOR TO CENTERLINE OF SIGN. ***CONTRACTOR TO SUPPLY & INSTALL.**
- (R) WALL MOUNTED CHILD PROTECTION SEAT.
- (S) WALL MOUNTED TRASH RECEPTACLE, (BROWN) - SEE PSD-50. ***CONTRACTOR TO SUPPLY & INSTALL.**
- (T) COAT HOOKS ON EACH STALL DOOR, PLUS ADDITIONAL HOOKS PER LOCATIONS ON PLANS. ***CONTRACTOR TO SUPPLY & INSTALL.**
- (U) 36" WIDE X 72" HIGH WALL MIRROR. ***CONTRACTOR TO SUPPLY & INSTALL.**
- (V) EXISTING RECESSED MOUNTED SANITIZER CABINET TO REMAIN.
- (W) EXISTING BI-LEVEL DRINKING FOUNTAIN.
- (X) 24"W. x 36"H. MIRROR, SPRING LOADED CLIPS & "J" CHANNEL MIRROR SUPPORT - SEE PSD-50. ***CONTRACTOR TO SUPPLY & INSTALL.**

NOTE:
1. SEE MOUNTING ELEV. ON SHEET A4.1 FOR MOUNTING HEIGHTS.
2. TRASH CHUTE TRIM RINGS FOR SOLID SURFACE TOP IS SUPPLIED & INSTALLED BY CONTRACTOR.
3. CONTRACTOR TO SUPPLY & INSTALL ICC/ANSI ACCESSIBLE DECAL ON MIRROR AT EACH ICC/ANSI COMPLIANT SINK LOCATION.
4. MIRRORS TO BE INSTALLED AFTER TILES HAVE BEEN APPLIED TO WALL.

## WALL FINISH SCHEDULE

| TYPE | DWG. REF. | MANUF. | NUMBER | PATTERN / COLOR | PURCHASED / INSTALLED BY |
|---|---|---|---|---|---|
| PT - PAINT | PT-010 | SHERWIN WILLIAMS | SW 6485 | RAINDROP | G.C. / G.C. |

## CERAMIC WALL TILE SCHEDULE

| GROUT | DWG. REF. | MANUF. | PATTERN | NUMBER | COLOR | SIZE | PURCHASED / INSTALLED BY |
|---|---|---|---|---|---|---|---|
| GT-003 | CT-011 | URBAN COLLECTION | RECTIFIED PORCELAIN | THREADS | OYSTER FINISH MATTE | 12" x 24" | NATIONAL ACCOUNT G.C. / G.C. |
| GT-003 | CA-001 | SCHLUTER SYSTEMS | | PHKIS125PG | CLASSIC GREY | SANITARY PVC COVE MOLDING | G.C. / G.C. |

## GROUT SCHEDULE

| DWG. REF. | MANUF. | PATTERN | NUMBER | COLOR | PURCHASED / INSTALLED BY |
|---|---|---|---|---|---|
| GT-003 | TEC | POWER GROUT | 909 | STERLING | G.C. / G.C. |

**TILE LEGEND**

- PT-010 FROM 6'-0" A.F.F. TO CEILING HEIGHT
- CT-011 FROM FIN. FLR. TO 6'-0" A.F.F.
- CA-001 PVC COVE BASE

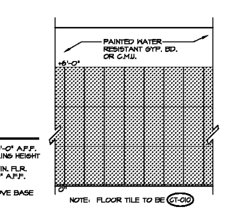


TYPICAL RESTROOM WALL TILE PATTERN

## DETAIL - RESTROOM FINISHES

A / A4.1 SCALE : NOT TO SCALE

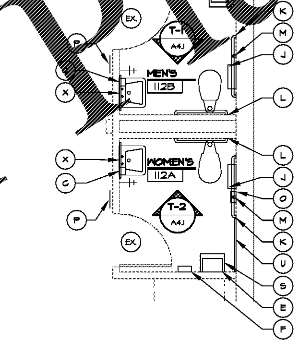


## 1 ENLARGED PLAN

A4.1 SCALE: 1/4" = 1'-0"

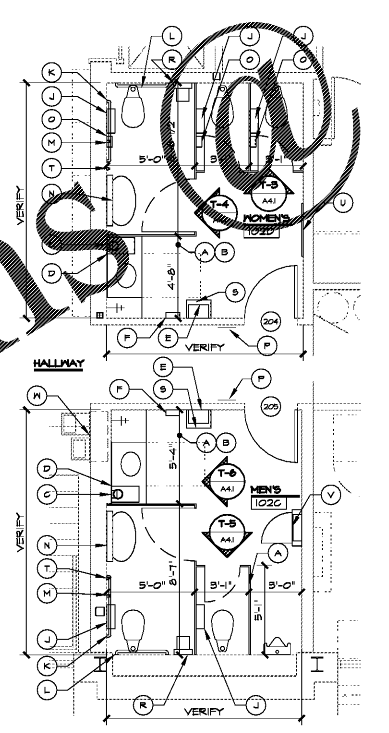


## 2 ENLARGED PLAN

A4.1 SCALE: 1/4" = 1'-0"

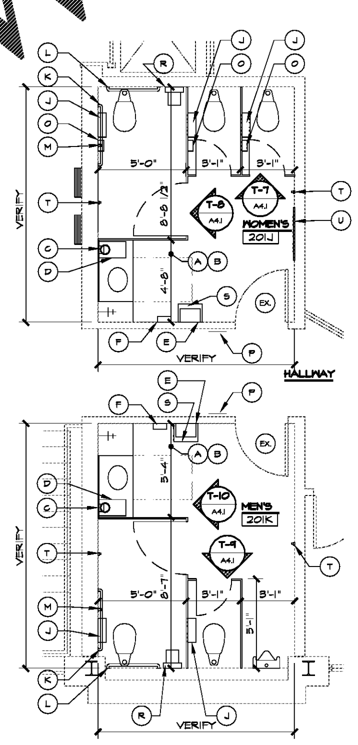


## 3 ENLARGED PLAN

A4.1 SCALE: 1/4" = 1'-0"

D&E DOLLAR & EWERS ARCHITECTURE, INC.
[illegible] E. Jackson Avenue • [illegible] Knoxville, Tennessee • 37915
phone: 865-546-[illegible] • fax: 865-673-9028
e-mail: design@dollar-ewers.com

NO. | REVISIONS

A With-in-the-Walls Remodel for:

# KROGER STORE #GA-483 SNELLVILLE

1670 STATE HWY 124, SUITE 'F', SNELLVILLE, GEORGIA 30078

# INTERIOR RESTROOM ELEVATIONS, NOTES & DETAILS

COPYRIGHT
ALL DRAWINGS, SPECIFICATIONS AND COPIES THEREOF FURNISHED BY DOLLAR & EWERS ARCHITECTURE, INC. ARE AND SHALL REMAIN THE PROPERTY OF DEA, INC. THEY ARE TO BE USED ONLY WITH RESPECT TO THIS PROJECT PROJECT AND ARE NOT TO BE USED WITH ANY OTHER PROJECT. WITH THE EXCEPTION OF ONE CONTRACT SET FOR EACH PARTY TO THE CONTRACT, SUCH DOCUMENTS ARE TO BE RETURNED OR SUITABLY ACCOUNTED FOR TO DEA, INC. ON REQUEST AT THE COMPLETION OF THE WORK. SUBMISSION DISTRIBUTION TO MEET OFFICIAL REGULATORY REQUIREMENTS OR FOR OTHER PURPOSES IN CONNECTION WITH THE PROJECT IS NOT TO BE CONSTRUED AS PUBLICATION IN DEROGATION DEA'S COMMON LAW COPYRIGHT OR OTHER RESERVED RIGHTS.
COPYRIGHT

ISSUE DATE: MARCH 04, 2019

PROJECT NO.: 219206

SHEET NUMBER: A4.1

Order Plans @ WWW.LDILinc.com