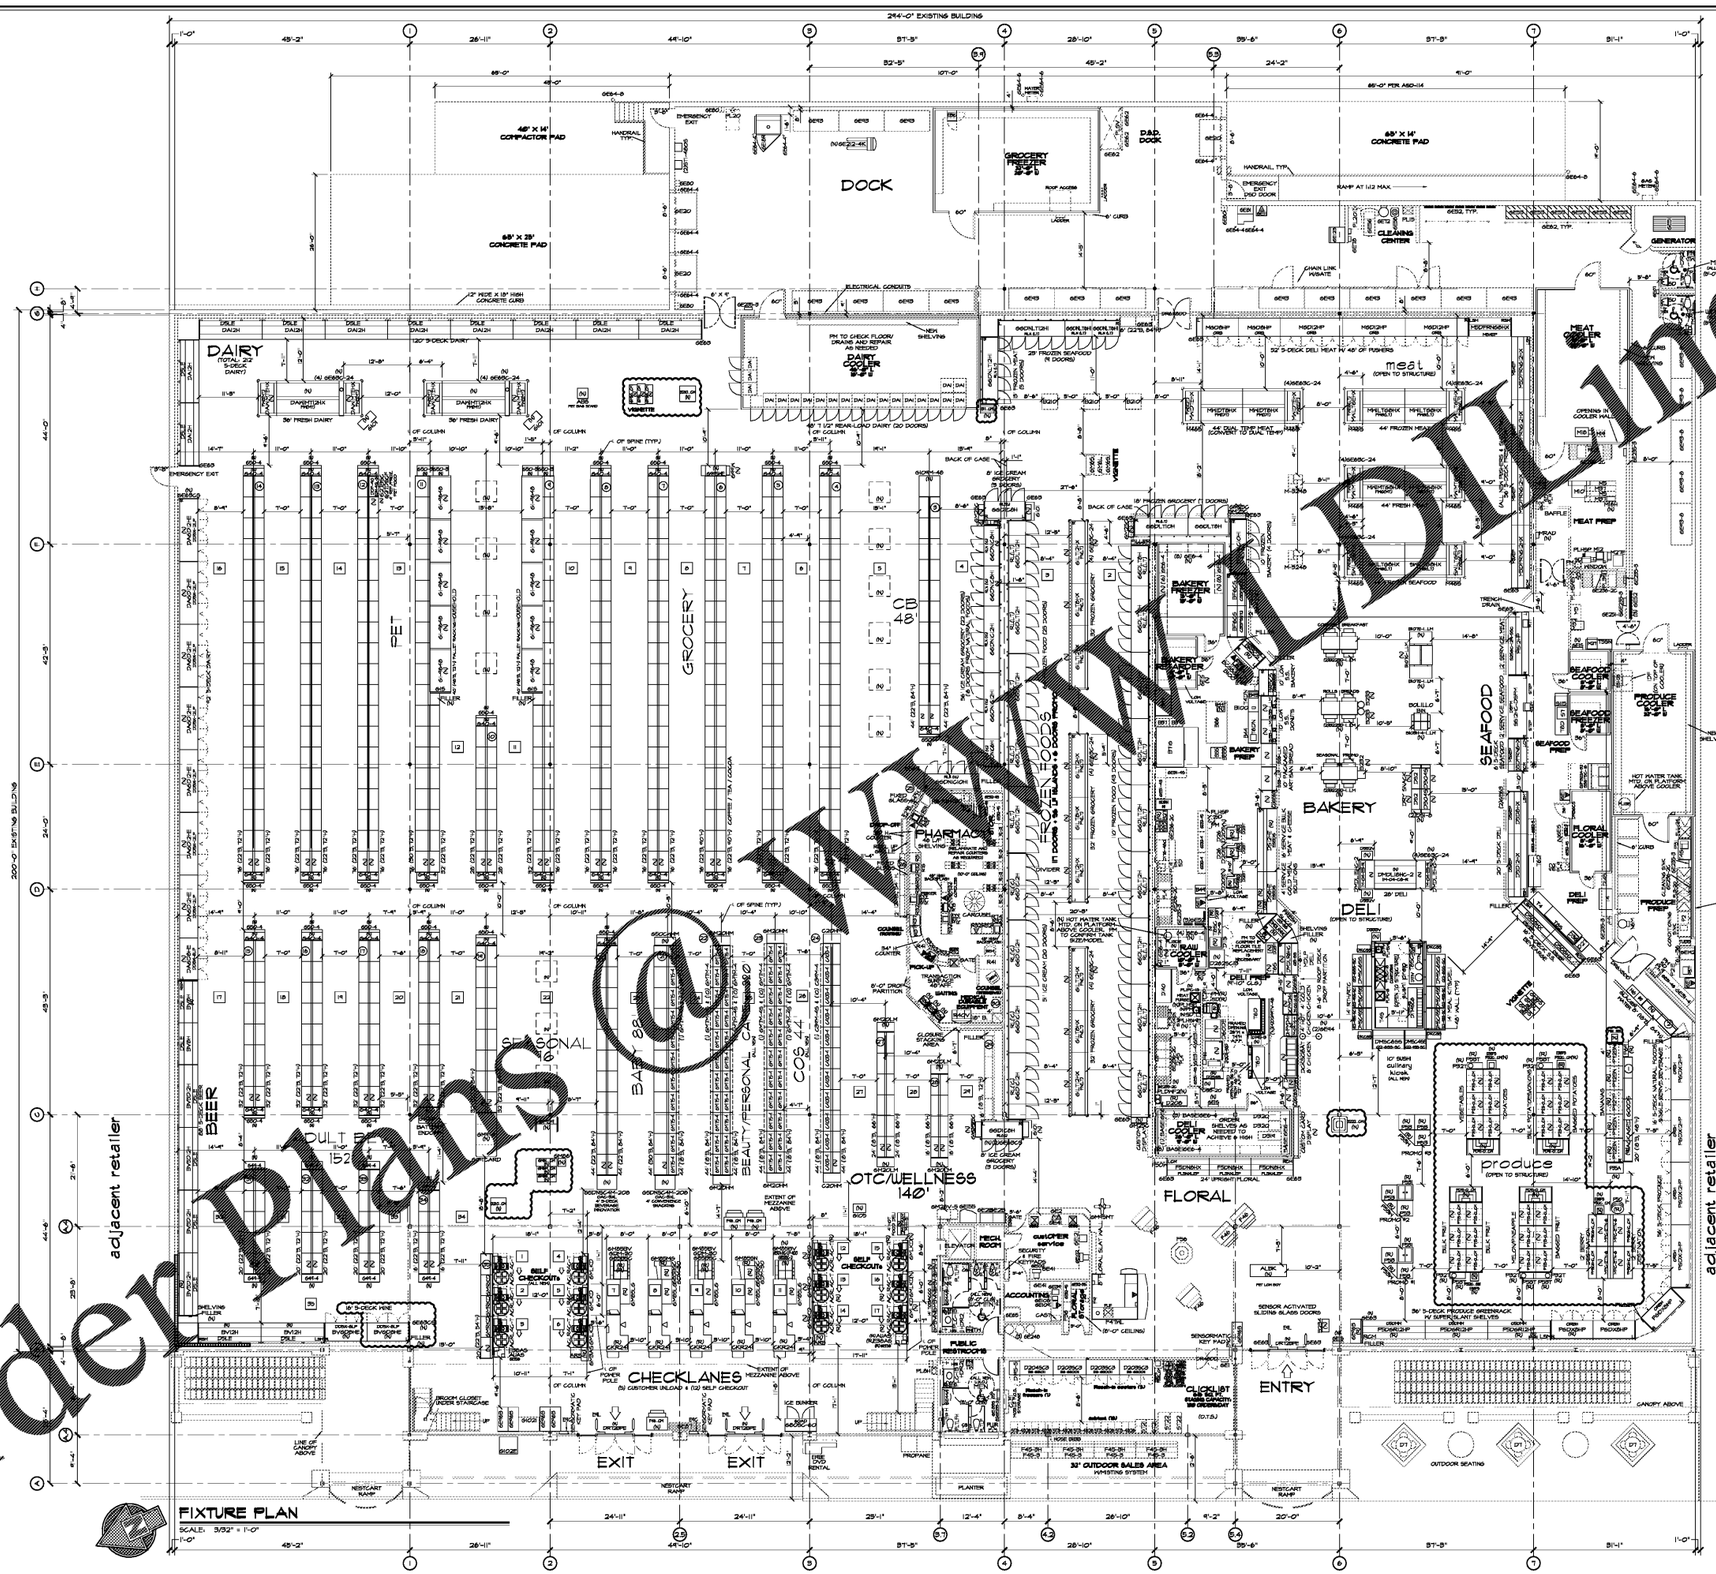

Order Plans @ KWDline.com

D&E DOLLAR & EWERS
ARCHITECTURE, INC.
[illegible] Avenue ♦ [illegible]
[illegible] ♦ [illegible]
[illegible] ♦ fax: [illegible]
[illegible]

STATE OF GEORGIA
KENNETH EWERS
REGISTERED ARCHITECT

NO	REVISIONS

A With-in-the-Walls Remodel for:

KROGER STORE #GA-483 SNELLVILLE

1670 STATE HWY 124, SUITE 'F', SNELLVILLE, GEORGIA 30078

FIXTURE PLAN

KROGER FI PLAN VERSION:

CURRENT PLAN DATE: 2/14/2019	
DRAWN: K. NELSON	CHECKED: D. HOSKINS
REVISIONS: KN 12/21/2018	KN 2/14/2019

COPYRIGHT
ALL DRAWINGS, SPECIFICATIONS AND COPIES THEREOF FURNISHED BY DOLLAR & EWERS ARCHITECTURE, INC. ARE AND SHALL REMAIN THE PROPERTY OF SAID FIRM. THEY ARE TO BE USED ONLY WITH RESPECT TO THE PROJECT AND ARE NOT TO BE USED WITH ANY OTHER PROJECT OR EXTENSIONS OF THIS PROJECT EXCEPT BY AGREEMENT WITH THE ARCHITECT. ALL DRAWINGS ARE TO BE RETURNED OR SUITABLY ACCOUNTED FOR TO SAID INC. ON REQUEST AT THE COMPLETION OF THE WORK. SUBMISSION OR DISTRIBUTION OF THESE PLANS TO MEET OFFICIAL REGULATIONS OR FOR OTHER PURPOSES IN CONNECTION WITH THE PROJECT IS NOT TO BE CONSTRUED AS PUBLICATION IN DEROGATION SAID COMMON LAW COPYRIGHT OR OTHER RESERVED RIGHTS.
COPYRIGHT

ISSUE DATE: MARCH 04, 2019

PROJECT NO.: 219206

SHEET NUMBER: I1.1

for ffd technology- see dell prep area for identified locations where low voltage is required.