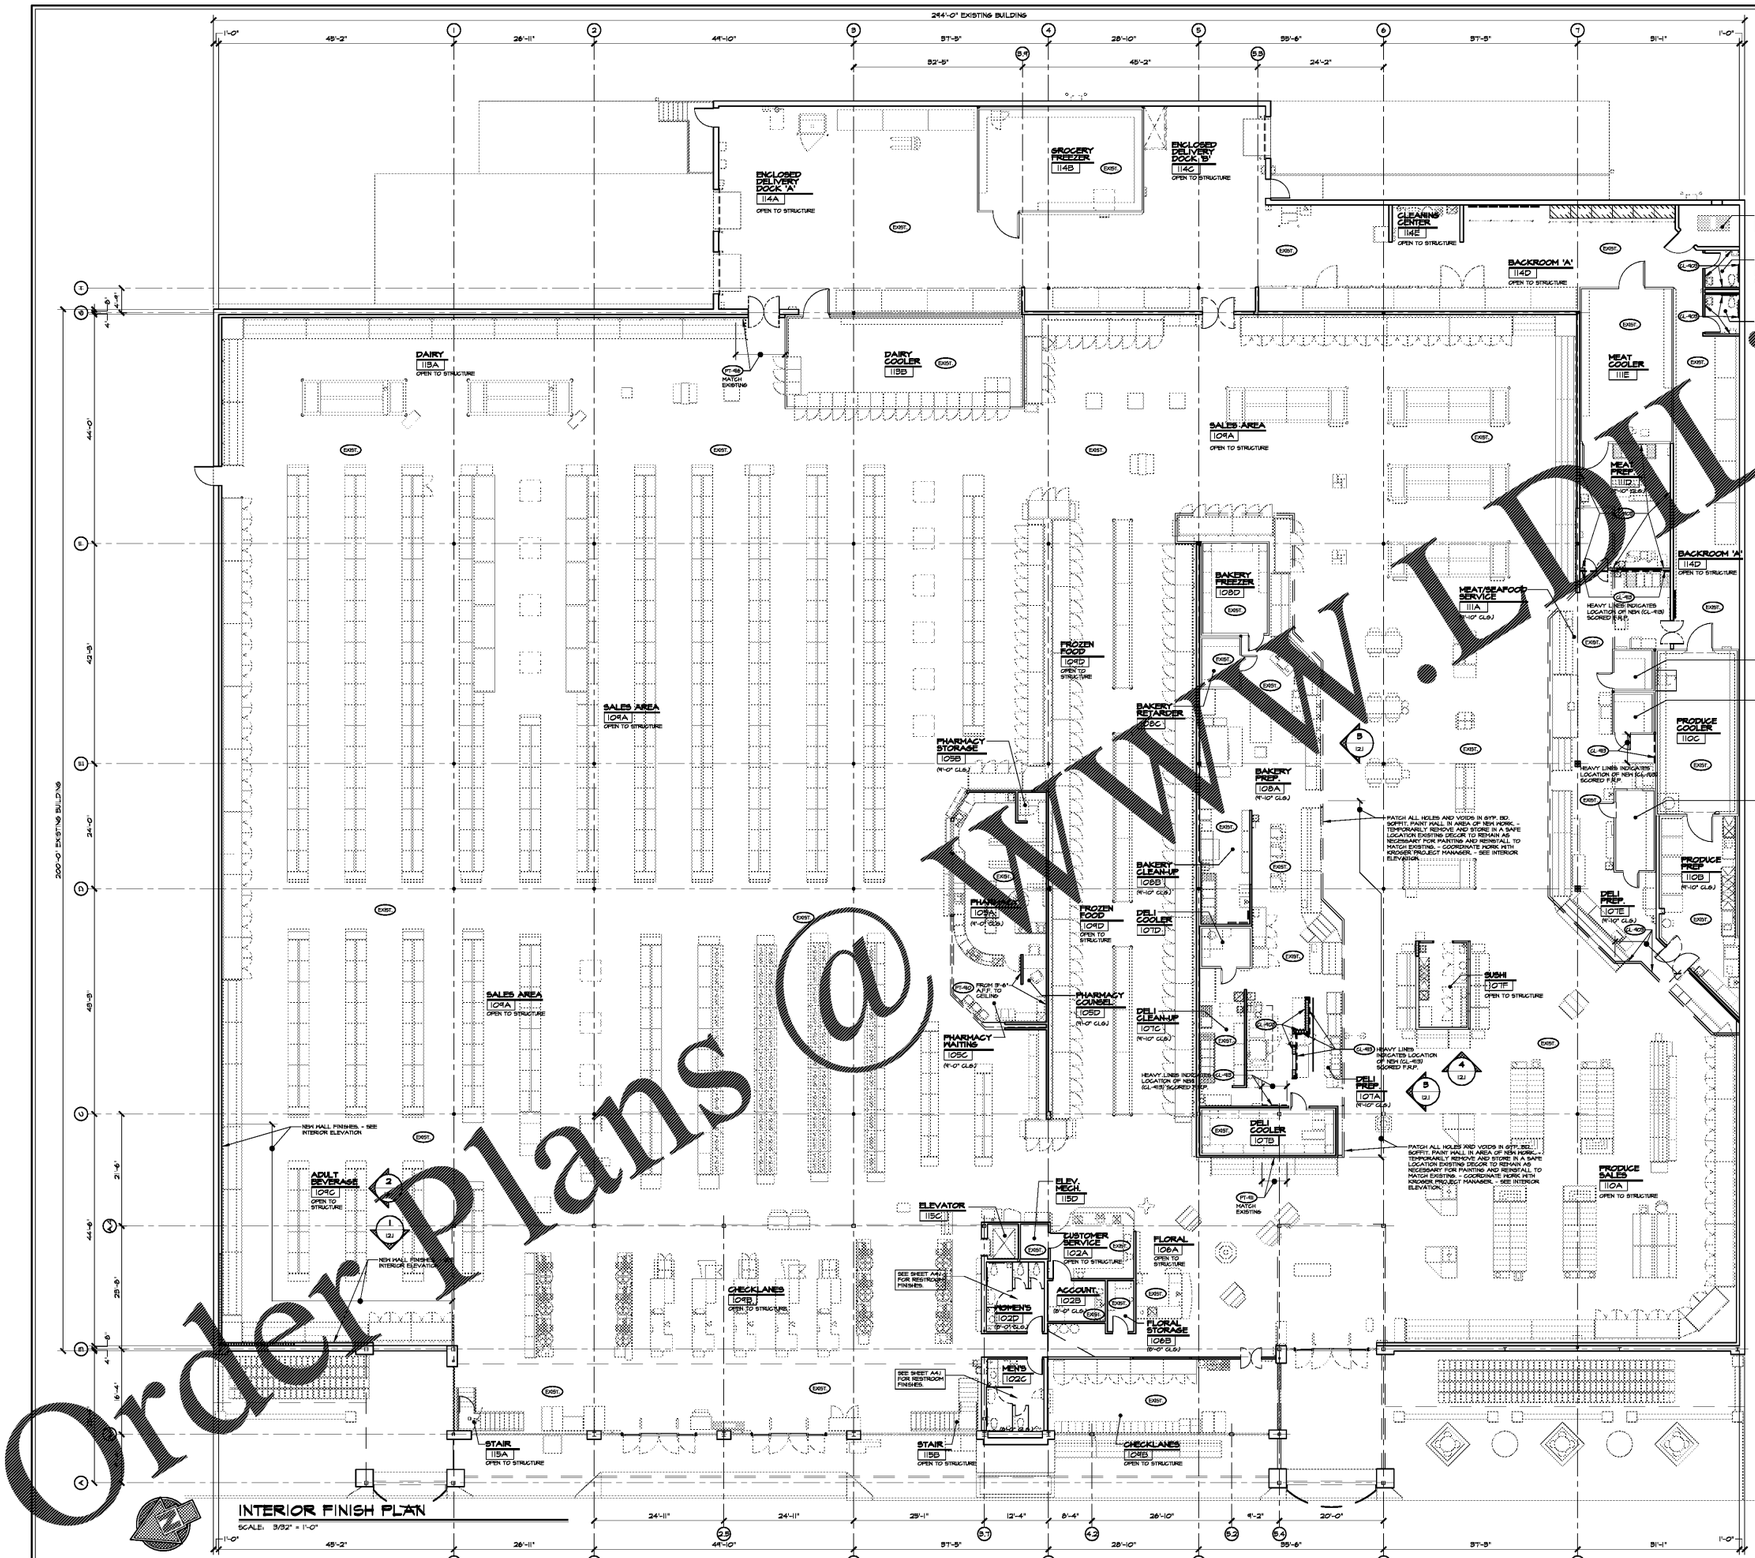

WALL FINISH SCHEDULE

FLOOR TYPE	DWG. REF.	MANUF.	PRODUCT/SIZE	COLOR	PURCHASED /INSTALLED
PAINT	SW-110	SHERWIN WILLIAMS	SW 7011	NATURAL CHOICE	G.C. / G.C.
	SW-111	SHERWIN WILLIAMS	SW 6700	DAYBREAK	G.C. / G.C.
	PT-105	SHERWIN WILLIAMS	SW 6528	COSMOS	G.C. / G.C.
FRP CLADDING	GL-401	MARLITE	ARTIZAN FRP	5402B, MONTEREY SAND	G.C. / G.C.
	GL-403	CRANE COMPOSITES	KEMLITE GLASSBOARD	WHITE, PEBBLE SURFACE	G.C. / G.C.
	GL-413	MARLITE	CUSTOM PATTERN ARTIZAN FRP W/ ALUM. TRIM CORNERS	5402B, MONTEREY SAND	G.C. / G.C.
WALL PROTECTION	BP-101	McGUE	GREENGUARD 2	MATCH5OR, DARK PUTTY	NATIONAL ACCOUNT G.C. / G.C.

GENERAL NOTES:

1. ALL ELECTRICAL PANEL DOORS & JUNCTION BOX COVER PLATES THAT ARE EXPOSED TO CUSTOMER VIEW PAINTED TO MATCH ADJACENT WALL FINISH. DO NOT PAINT DOORS AND PLATES NOT NORMALLY EXPOSED TO CUSTOMER VIEW.
2. INSTALL 1/8" THICK BEVELED EDGE STAINLESS STEEL PLATES ON NEW FLOOR JUNCTION BOX ACCESSES.
3. RE-TRIM ALL RELOCATED OR EXISTING CASES AND REPLACE ANY DAMAGED END PANELS AND KICK PLATES.
4. INSTALL GL-403 - IVORY F.R.P. ON BACK SIDE (EMPLOYEE SIDE) OF HANGING PARTITIONS.
5. THE GENERAL CONTRACTOR TO PROVIDE SCHLUTER SYSTEMS, TERMINATION AND CORNER PROFILES - REFERENCE SPECIFICATIONS.
6. REFERENCE DESIGN FABRICATIONS, INC. FOR FINISHES AT SUSHI ISLAND.
7. REFERENCE SPECIFICATION SECTIONS - "01 61 12 - GENERAL INTERIOR FINISHES AND COLORS" & "01 61 27 - DECOR INTERIOR FINISHES AND COLORS - BANNER" FOR MORE FINISH INFORMATION.
8. SEE SHEET A1.1 FOR ASSOCIATE MEZZANINE INTERIOR FINISH PLANS.

DECOR NOTES:

1. STENCIL TRANSPARENCIES FOR PROJECTING ON THE WALLS ARE INCLUDED IN THIS TAKEOFF AND WILL BE PROVIDED BY YOUR DECOR VENDOR. (TRACING AND PAINTING THE STENCILS IS BY YOUR DECOR INSTALLER OR PAINT CONTRACTOR).
2. THE GENERAL CONTRACTOR TO SUSPEND NEW DECOR ELEMENTS AND LIGHTING FIXTURES WITH UNI-STRUT.
3. THE GENERAL CONTRACTOR TO PROVIDE ESCUTCHEON PLATES FOR CABLE PENETRATION AT ACOUSTICAL CEILING TILE.

WWW.DLine.com
Order Plans @

D&E DOLLAR & EWERS
ARCHITECTURE, INC.
[illegible] Avenue ♦ [illegible] 37915
[illegible] ♦ fax: 865-673-9028
[illegible]@dollar-ewers.com

STATE OF GEORGIA — ALVIN T. EWERS — REGISTERED ARCHITECT

NO	REVISIONS

Model for:
KROGER STORE #GA-483 SNELLVILLE
1670 STATE HWY 124, SUITE 'F', SNELLVILLE, GEORGIA 30078
A With-in-the-Walls Remodel for:

INTERIOR FINISH PLAN & SCHEDULES

COPYRIGHT
ALL DRAWINGS, SPECIFICATIONS AND COPIES THEREOF FURNISHED BY DOLLAR & EWERS ARCHITECTURE, INC. AND ARE AND SHALL REMAIN THE PROPERTY OF DEE, INC.; THEY ARE TO BE USED ONLY WITH RESPECT TO THIS PROJECT AND SHALL NOT BE USED BY ANYONE ON ANY OTHER PROJECT, WITH THE EXCEPTION OF ONE CONTRACT SET FOR EACH PART TO THE CONTRACT. SUCH DOCUMENTS ARE NOT TO BE LOANED, COPIED OR REPRODUCED IN WHOLE OR IN PART WITHOUT THE CONSENT OF THE WORK. SUBMISSION/DISTRIBUTION TO MEET OFFICIAL REGULATORY REQUIREMENTS FOR BIDDING OR CONSTRUCTION PURPOSES IS NOT TO BE CONSTRUED AS PUBLICATION IN DEROGATION OF ALL COMMON LAW COPYRIGHT OR OTHER RESERVED RIGHTS.
COPYRIGHT

ISSUE DATE: MARCH 04, 2019
PROJECT NO.: 219206
SHEET NUMBER: **I1.4**