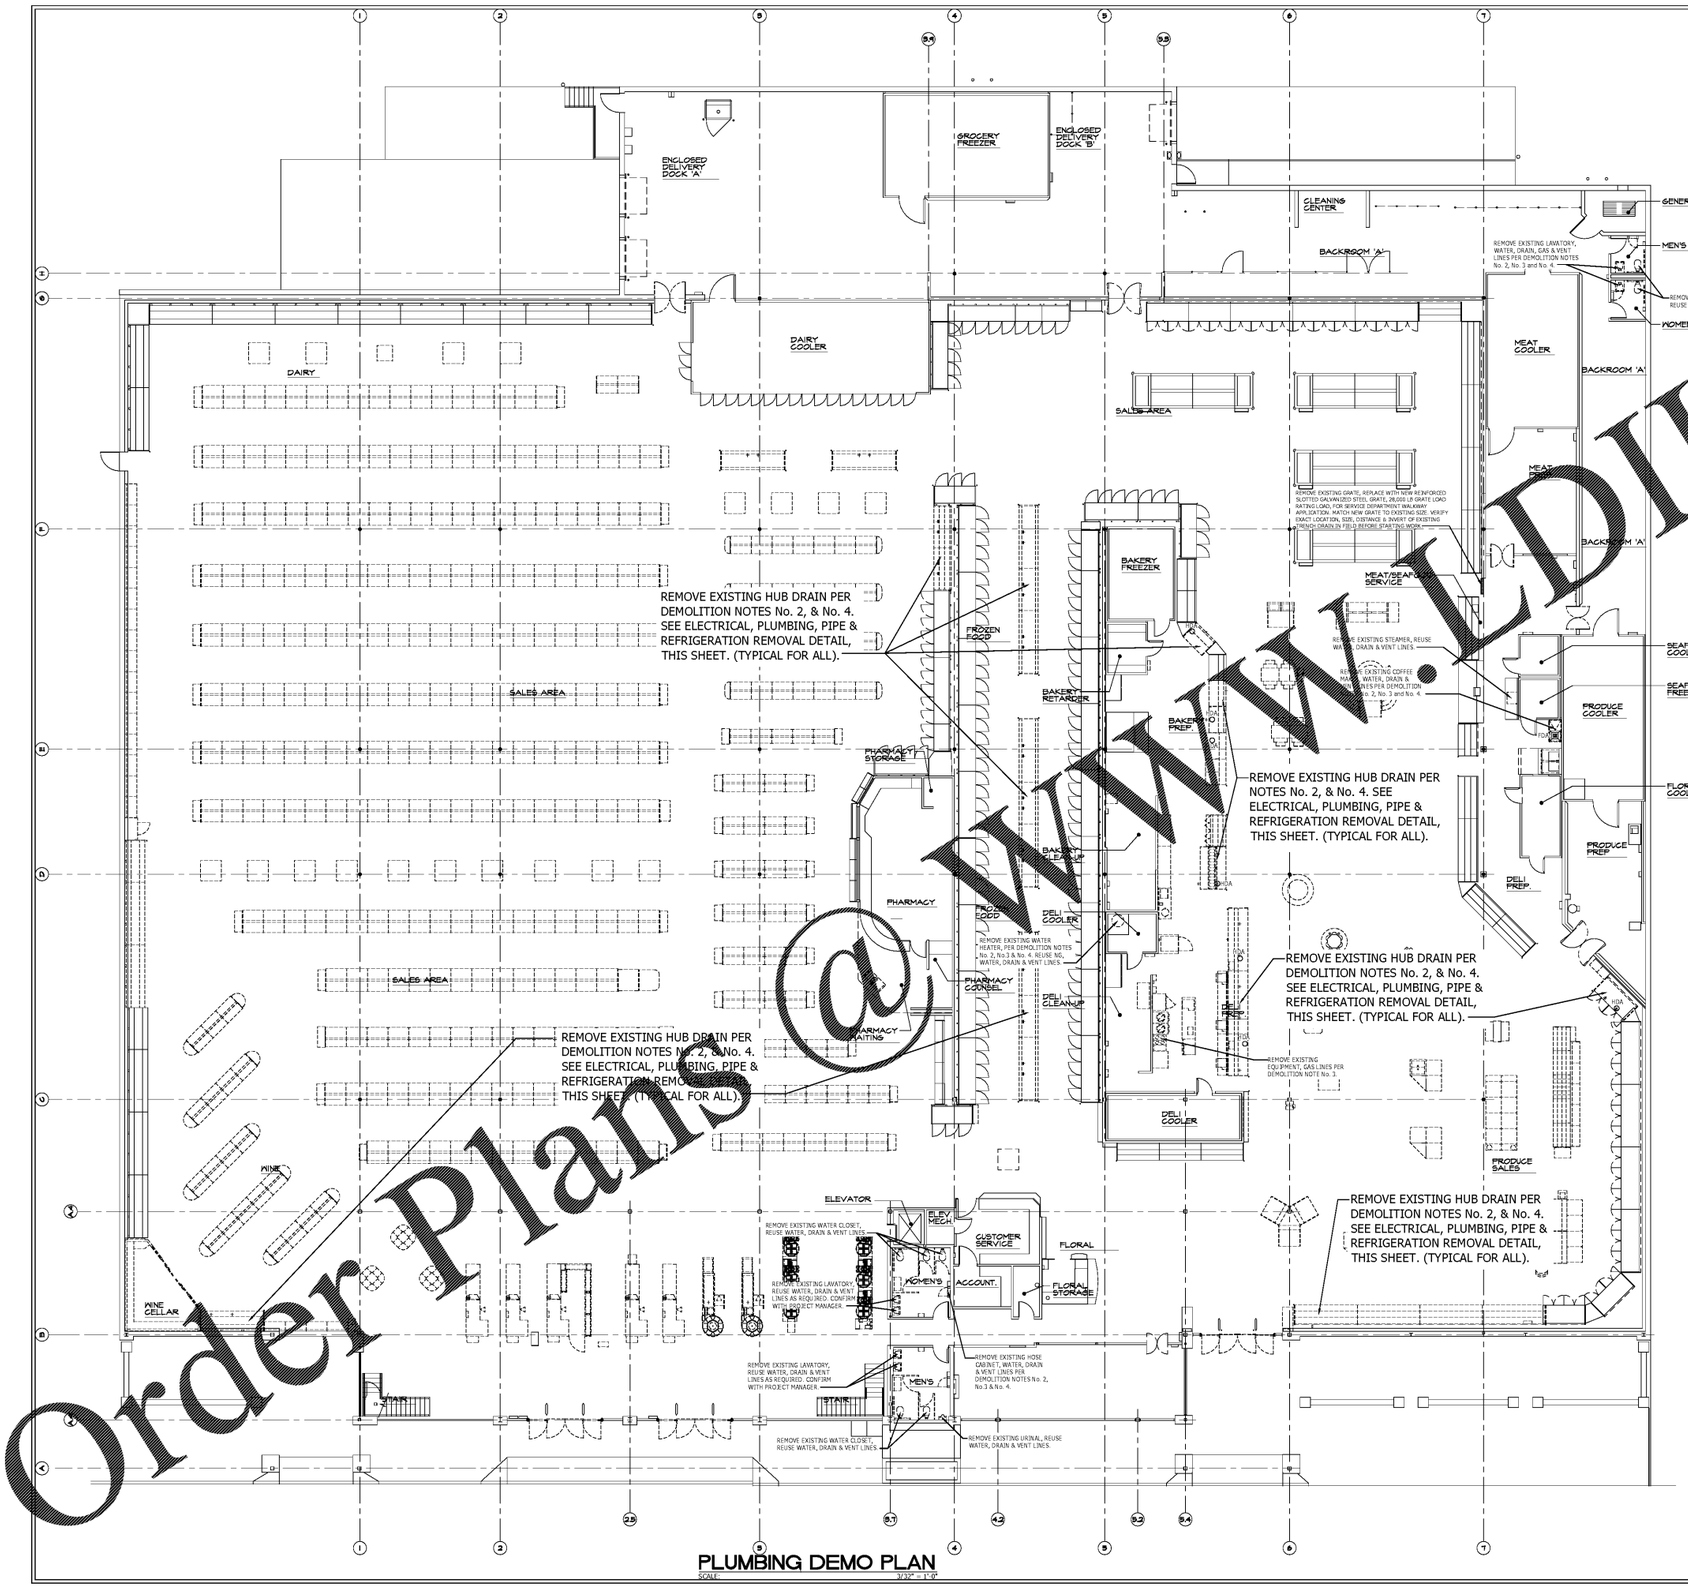

PLUMBING DEMO PLAN

SCALE: 3/32" = 1'-0"

DEMOLITION NOTES:

1. EXISTING PLUMBING WORK NOT SHOWN ON THIS PLAN TO REMAIN UNCHANGED.
2. EXISTING DRAINS THAT ARE TO BE ABANDONED SHALL BE FILLED IN WITH CONCRETE FLUSH WITH SURROUNDING FLOOR. SEE HUB DRAIN/FLOOR DRAIN REMOVAL DETAIL THIS SHEET.
3. EXISTING WATER AND GAS LINES FOR EQUIPMENT NOT BEING REUSED ABOVE CEILING OR BELOW FLOOR, SHALL BE CAPPED OFF. EXISTING UNUSED WATER LINES SHALL BE TRACED THEN CAPPED OFF ABOVE FLOOR BEFORE PENETRATING FLOOR. NO PRESSURIZED LINES SHALL REMAIN BELOW FLOOR. REMOVE ALL UNUSED PIPING IN SALES AREA. EXISTING WATER AND GAS LINES FOR EQUIPMENT NOT BEING REUSED SHALL BE CAPPED OFF ABOVE CEILING WHEN POSSIBLE.
4. EXISTING VENT LINES FOR EQUIPMENT NOT BEING REUSED, SHALL BE CAPPED OFF ABOVE CEILING OR BELOW SLAB. EXISTING UNUSED VENT LINES SHALL BE TRACED THEN CAPPED OFF ABOVE FLOOR BEFORE PENETRATING FLOOR. REMOVE ALL UNUSED PIPING IN SALES AREA.
5. REMOVE AS FIELD CONDITIONS WARRANT EXISTING PLUMBING WORK NOT SHOWN.
6. ALL EXISTING EQUIPMENT NOT REUSED WILL REMAIN THE PROPERTY OF THE OWNER AND BE DISPOSED OF AS DIRECTED.
7. COORDINATE DRAINS WITH ARCHITECTURAL PLANS. DRAINS NOT BEING REUSED SHALL BE CORED & FILLED UNLESS PART OF LARGER CONCRETE REPLACEMENT AREA.

PLUMBING SYMBOL LEGEND:

	MEN'S URINAL – SEE SPECIFICATIONS
	WATER CLOSET – SEE SPECIFICATIONS
HDCP	ACCESSIBLE WATER CLOSET – SEE SPECIFICATIONS
	NON-FOOD PREP AREA LAVATORY – SEE SPECIFICATIONS
	FOOD PREP AREA LAVATORY – SEE SPECIFICATIONS
WH	WALL HYDRANT – MOUNT 12" ABOVE CEILING
	FLOOR SINK – FLUSH WITH PROJECT MANAGER
	FLOOR DRAIN
HUB	HUB DRAIN – EXISTING – TO USE
FD	FLOOR DRAIN – ABANDON, SEE PLUMBING NOTES SHEET PD1.1
HUB	HUB DRAIN – ABANDON, SEE PLUMBING NOTES SHEET PD1.1
COA	CLEANOUT – ABANDON, SEE PLUMBING NOTES SHEET PD1.1
CO	EXIST. CLEANOUT

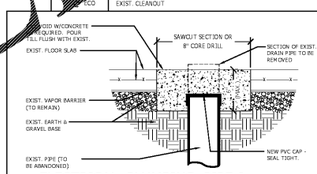

ELECTRICAL, PLUMBING, PIPE & REFRIGERATION REMOVAL DETAIL

SCALE: NONE

HUB DRAIN NOTE:

REMOVE ANY UNUSED TRENCH DRAINS, FLOOR DRAINS/SINKS, HUB DRAINS PER PLUMBING DEMO NOTE No. 2. VERIFY EXACT LOCATIONS IN FIELD BEFORE STARTING WORK. COORDINATE WITH PROJECT MANGER BEFORE REMOVAL. SEE ELECTRICAL, PLUMBING, PIPE AND REFRIGERATION REMOVAL DETAIL, THIS SHEET. COORDINATE WITH PROJECT MANAGER.

WATER PIPING/FIXTURE NOTE:

REMOVE ANY UNUSED PLUMBING FIXTURES, WATER PIPING and HOSE BIBBS PER PLUMBING DEMO NOTE No. 3. VERIFY EXACT LOCATIONS IN FIELD BEFORE STARTING WORK. COORDINATE WITH PROJECT MANGER BEFORE REMOVAL. SEE ELECTRICAL, PLUMBING, PIPE AND REFRIGERATION REMOVAL DETAIL, THIS SHEET. COORDINATE WITH PROJECT MANAGER.

PIPING LEGEND:

GW	= NEW GREASE PIPING
ES	= NEW SEWER PIPING
T	= EXIST. SEWER PIPING
	= NEW TEMPERED WATER PIPING
CW	= NEW COLD WATER PIPING
EGW	= EXIST. GREASE WASTE PIPING
HW	= NEW HOT WATER PIPING
EHWR	= EXIST. HOT WATER RETURN
ECW	= EXIST. COLD WATER PIPING
EHW	= EXIST. HOT WATER PIPING
NG	= NEW NATURAL GAS PIPING
ENG	= EXIST. N.G. PIPING
VPE	= EXIST. VENT PIPING
	= PIPING TO BE ABANDONED. SEE DEMOLITION NOTES, SHEET PD1.1

Order Plans @ WWW.EDLine.com

D&E DOLLAR & EWERS ARCHITECTURE, INC.
Kroger 483 – GA.

NO.	REVISIONS

A With-in-the-Walls Remodel for:

KROGER STORE #GA-483 SNELLVILLE

1670 STATE HWY 124, SUITE 'F', SNELLVILLE, GEORGIA 30078

PLUMBING DEMO PLAN

COPYRIGHT
ALL DRAWINGS, SPECIFICATIONS AND COPIES THEREOF FURNISHED BY WILLIAM A ENDRES ARCHITECTURE, INC ARE AND SHALL REMAIN THE PROPERTY OF SAID, INC. THEY ARE NOT TO BE USED IN WHOLE OR IN PART FOR ANY PROJECT AND ARE NOT TO BE LOANED WITH ANY OTHER PROJECT, WITH THE EXCEPTION OF ONE CONTRACT SET FOR EACH CONTRACTOR. ALL DRAWINGS AND COPIES ARE TO BE RETURNED OR DUPLICATE DESTROYED FOR TO SAID, INC ON REQUEST AT THE COMPLETION OF THE WORK. SUBMISSION OR DISTRIBUTION OF THESE DOCUMENTS TO MEET OFFICIAL OR USE OTHER PURPOSES IS CONSENT TO A PUBLICATION OF THIS PROJECT IS NOT TO BE CONSTRUED AS PUBLICATION IN DEROGATION OF SAID COMMON LAW COPYRIGHT OR OTHER RESERVED RIGHTS
COPYRIGHT

THE DESIGN PROFESSIONAL SHOWN ABOVE AND ALL PROFESSIONALS RESPONSIBLE FOR PORTIONS OF THESE PLANS FAILURE TO FOLLOW THESE PLANS, SPECIFICATIONS, AND RELATED CONSTRUCTION DOCUMENTS OR PROVIDE SHOP, MORE THAN CONTRACTOR'S FAILURE TO OBTAIN AND/OR FOLLOW THE DESIGN PROFESSIONAL'S CONSTRUCTION PHASE SERVICES SHALL NOT BE CONSTRUED AS EXCULPATORY PERFORMANCE, NEGLIGENCE OR OMISSIONS OF CONSULTANTS, WHICH ARE ALLOWED. THE OWNER(S) ARE SOLELY RESPONSIBLE FOR JOBSITE CONDITIONS, INCLUDING SAFETY OF ALL PERSONS AND PROPERTY AT OR NEAR THE JOBSITE AND, NEITHER THE CONSULTING ENGINEER(S), INDIVIDUALLY, NOR THE CONSULTING ENGINEERING FIRM(S) SHALL BE RESPONSIBLE FOR THESE CONDITIONS. THE OWNER(S) SHALL INDEMNIFY AND HOLD HARMLESS THE CONSULTING ENGINEER(S) AND THE CONSULTING ENGINEERING FIRM(S) FOR ALL CLAIMS, DAMAGES, LOSSES, AND EXPENSES, INCLUDING ATTORNEY'S FEES ARISING OUT OF OR RESULTING FROM THE PERFORMANCE OF THE WORK OF THE OWNER(S) AND/OR THEIR EMPLOYEES AND ANY OTHER PERSONS PERFORMING PORTIONS OF THE WORK OR ANY OTHER PERSONS FOR WHOSE ACTS THE OWNER(S) ARE LIABLE, EXCEPTING ONLY THOSE CLAIMS, DAMAGES, LOSSES, OR EXPENSES ARISING OUT OF THE SOLE NEGLIGENCE OF THE CONSULTING ENGINEER(S) AND THE CONSULTING ENGINEERING FIRM(S). ANY AND ALL PROCEDURES ARE THE EXCLUSIVE RESPONSIBILITY OF THE OWNER(S), AND THE OWNER(S) ARE ATTEMPTED SOLE THE OWNER(S) BE FOR CONSTRUCTION.

JGC
Jon G. Crye
Consulting Engineer
201 SHERLAKE LANE SUITE 101
KNOXVILLE, TENNESSEE 37922
PHONE: (865)-588-0348 FAX: (865)-247-0293

ISSUE DATE: MARCH 04, 2019

PROJECT NO.: 219206

SHEET NUMBER: PD1.1