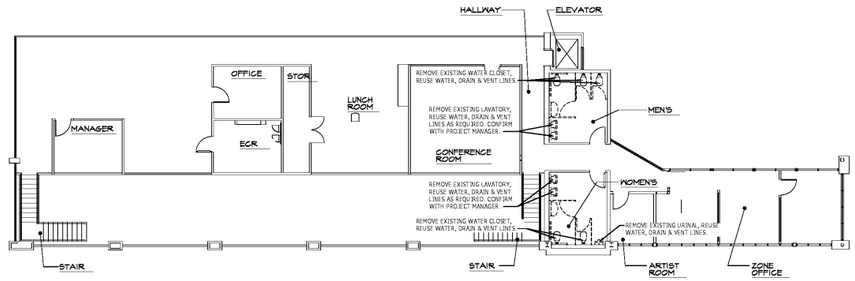

ELEVATED PLUMBING DEMO PLAN

SCALE: 3/32" = 1'-0"

DEMOLITION NOTES:

1. EXISTING PLUMBING WORK NOT SHOWN ON THIS PLAN TO REMAIN UNCHANGED.
2. EXISTING DRAINS THAT ARE TO BE ABANDONED SHALL BE FILLED IN WITH CONCRETE FLUSH WITH SURROUNDING FLOOR. SEE HUB DRAIN/FLOOR DRAIN REMOVAL DETAIL THIS SHEET.
3. EXISTING WATER AND GAS LINES FOR EQUIPMENT NOT BEING REUSED ABOVE CEILING OR BELOW FLOOR, SHALL BE CAPPED OFF. EXISTING UNUSED WATER LINES SHALL BE TRACED THEN CAPPED OFF ABOVE FLOOR BEFORE PENETRATING FLOOR. NO PREMOLDED LINES SHALL REMAIN BELOW FLOOR. REMOVE ALL UNUSED PIPING IN SALES AREA. EXISTING WATER AND GAS LINES FOR EQUIPMENT NOT BEING REUSED SHALL BE CAPPED OFF ABOVE CEILING WHEN POSSIBLE.
4. EXISTING VENT LINES FOR EQUIPMENT NOT BEING REUSED, SHALL BE CAPPED OFF ABOVE CEILING OR BELOW SLAB. EXISTING UNUSED VENT LINES SHALL BE TRACED THEN CAPPED OFF ABOVE FLOOR BEFORE PENETRATING FLOOR. REMOVE ALL UNUSED PIPING IN SALES AREA.
5. REMOVE AS FIELD CONDITIONS WARRANT EXISTING PLUMBING WORK NOT SHOWN.
6. ALL EXISTING EQUIPMENT NOT REUSED WILL REMAIN THE PROPERTY OF THE OWNER AND BE DISPOSED OF AS DIRECTED.
7. COORDINATE DRAINS WITH ARCHITECTURAL PLANS. DRAINS NOT BEING REUSED SHALL BE CORED & FILLED UNLESS PART OF LARGER CONCRETE REPLACEMENT AREA.

PLUMBING SYMBOL LEGEND:

	MEN'S URINAL – SEE SPECIFICATIONS
	WATER CLOSET – SEE SPECIFICATIONS
HDCP	ACCESSIBLE WATER CLOSET – SEE SPECIFICATIONS
	NON-FOOD PREP AREA LAVATORY – SEE SPECIFICATIONS
	FOOD PREP AREA LAVATORY – SEE SPECIFICATIONS
WH	ELECTRIC WATER HEATER, MOUNT 12" BELOW CEILING WITH 3/4" T&P DRAIN, COORDINATE WITH PROJECT MANAGER
	FLOOR DRAIN
	HUB DRAIN – EXISTING – REUSE
	FLOOR DRAIN – ABANDON, SEE PLUMBING NOTES SHEET PD1.1
HD	HUB DRAIN – ABANDON, SEE PLUMBING NOTES SHEET PD1.1
CDA	CLEANOUT – ABANDON, SEE PLUMBING NOTES SHEET PD1.1
CO	EXIST. CLEANOUT

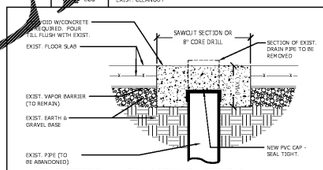

ELECTRICAL, PLUMBING, PIPE & REFRIGERATION REMOVAL DETAIL

SCALE: NONE

HUB DRAIN NOTE:

REMOVE ANY UNUSED TRENCH DRAINS, FLOOR DRAINS/SINKS, HUB DRAINS PER PLUMBING DEMO NOTE No. 2. VERIFY EXACT LOCATIONS IN FIELD BEFORE STARTING WORK. COORDINATE WITH PROJECT MANGER BEFORE REMOVAL. SEE ELECTRICAL, PLUMBING, PIPE AND REFRIGERATION REMOVAL DETAIL, THIS SHEET. COORDINATE WITH PROJECT MANAGER.

WATER PIPING/FIXTURE NOTE:

REMOVE ANY UNUSED PLUMBING FIXTURES, WATER PIPING and HOSE BIBBS PER PLUMBING DEMO NOTE No. 3. VERIFY EXACT LOCATIONS IN FIELD BEFORE STARTING WORK. COORDINATE WITH PROJECT MANGER BEFORE REMOVAL. SEE ELECTRICAL, PLUMBING, PIPE AND REFRIGERATION REMOVAL DETAIL, THIS SHEET. COORDINATE WITH PROJECT MANAGER.

NOTE:
THE FLOOR FINISH IN THE SALES AREA IS BEING CHANGED TO "POLISHED" CONCRETE.

THE EXISTING VINYL TILE WILL BE REMOVED THROUGHOUT THE SALES AREA.

ALL EXISTING HUB DRAINS, FLOOR DRAINS, CLEANOUTS, FLOOR MOUNTED HOSE BIBBS AND ETC. SHALL BE LOWERED A MINIMUM OF 1/8" TO THE LEVEL OF THE POLISHED CONCRETE.

THIS WORK SHALL BE COORDINATED WITH THE GENERAL CONTRACTOR TO PROVIDE AN ACCEPTABLE END PRODUCT.

PIPING LEGEND:

GW	= NEW GREASE PIPING
	= NEW SEWER PIPING
ES	= EXIST. SEWER PIPING
T	= NEW TEMPERED WATER PIPING
	= NEW COLD WATER PIPING
EGW	= EXIST. GREASE WASTE PIPING
	= NEW HOT WATER PIPING
EHWR	= EXIST. HOT WATER RETURN
ECW	= EXIST. COLD WATER PIPING
EHW	= EXIST. HOT WATER PIPING
NG	= NEW NATURAL GAS PIPING
ENG	= EXIST. N.G. PIPING
VPE	= EXIST. VENT PIPING
	= PIPING TO BE ABANDONED. SEE DEMOLITION NOTES, SHEET PD1.1

Order Plans @ WWW.LDILine.COM

DOLLAR & EWERS ARCHITECTURE, INC.
[illegible] Avenue ♦ [illegible]
[illegible] ♦ fax: 865-673-9028
[illegible]@dollar-ewers.com

Kroger 483 – GA.

NO.	REVISIONS

A With-in-the-Walls Remodel for:

KROGER STORE #GA-483 SNELLVILLE

1670 STATE HWY 124, SUITE 'F', SNELLVILLE, GEORGIA 30078

ELEVATED PLUMBING DEMO PLAN

COPYRIGHT
ALL DRAWINGS, SPECIFICATIONS AND COPIES THEREOF FURNISHED BY DOLLAR & EWERS ARCHITECTURE, INC. ARE AND SHALL REMAIN THE PROPERTY OF DEA, INC. THEY ARE TO BE USED ONLY WITH RESPECT TO THIS PROJECT AND SHALL NOT BE USED BY ANY PERSON FOR ANY OTHER PROJECT, WITH THE EXCEPTION OF ONE CONTRACT SET FOR EACH PARTY TO THE CONTRACT. SUCH DOCUMENTS ARE NOT TO BE LOANED, COPIED OR REPRODUCED FOR OTHERS ON PROJECTS AFTER COMPLETION OF THE WORK. SUBMISSION/DISTRIBUTION TO MEET OFFICIAL REGULATORY REQUIREMENTS OR FOR PURPOSES IN CONNECTION WITH THIS PROJECT IS NOT TO BE CONSTRUED AS PUBLICATION IN DEROGATION OF DEA'S COMMON LAW COPYRIGHT OR OTHER RESERVED RIGHTS.
COPYRIGHT

THIS DESIGN PROFESSIONAL SHALL NOT BE HELD RESPONSIBLE FOR ANY CHANGES MADE TO THESE PLANS, SPECIFICATIONS AND THE DESIGN INTENT THEY CONVEY, OR PROVIDE SUBSEQUENT CONSTRUCTION FAILURE, IF SUCH CHANGES ARE MADE WITHOUT THE DESIGN PROFESSIONAL'S EXPRESS WRITTEN CONSENT. IN ADDITION, THE DESIGN PROFESSIONAL SHALL NOT BE HELD RESPONSIBLE FOR CONSTRUCTION MEANS, METHODS, TECHNIQUES, SEQUENCES OR PROCEDURES, OR FOR SAFETY PRECAUTIONS AND PROGRAMS IN CONNECTION WITH THE WORK. THE DRAWINGS AND/OR SPECIFICATIONS AND/OR OTHER DOCUMENTS PREPARED BY THE DESIGN PROFESSIONAL ARE THE PROPERTY OF DOLLAR-EWERS ARCHITECTURE, INC. AND SHALL NOT BE USED BY ANY PERSON OR ENTITY FOR ANY PURPOSE WHATSOEVER WITHOUT THE EXPRESS WRITTEN CONSENT OF DOLLAR-EWERS ARCHITECTURE, INC. THESE DRAWINGS ARE NOT TO BE CHANGED OR COPIED, IN WHOLE OR IN PART, FOR ANY REASON, WITHOUT THE EXPRESS WRITTEN CONSENT OF DOLLAR-EWERS ARCHITECTURE, INC. ANY UNAUTHORIZED USE, CHANGE OR COPYING SHALL BE AT THE SOLE RISK OF THE PARTY USING OR CAUSING SUCH USE, AND SHALL INDEMNIFY AND HOLD HARMLESS DOLLAR-EWERS ARCHITECTURE, INC. FROM AND AGAINST ALL CLAIMS, DAMAGES, LOSSES AND EXPENSES ARISING OUT OF OR RESULTING THEREFROM. ANY DESIGN FEATURES, TECHNIQUES OR CONCEPTS STEMMING FROM THESE DRAWINGS AND SPECIFICATIONS AND DEVELOPED BY THE CONTRACTOR, SUBCONTRACTOR, PANEL FABRICATOR OR MATERIAL SUPPLIER IN CONNECTION WITH THE PROJECT ARE THE PROPERTY OF DOLLAR-EWERS ARCHITECTURE, INC. THE CONTRACTOR, SUBCONTRACTOR, PANEL FABRICATOR OR MATERIAL SUPPLIER SHALL NOT OWN OR HAVE ANY RIGHTS TO THESE DESIGN FEATURES, TECHNIQUES OR CONCEPTS. ANY USE, REVISION, SELLING OR OTHER DISPOSITION OF THESE DESIGN FEATURES, TECHNIQUES OR CONCEPTS WITHOUT THE EXPRESS WRITTEN CONSENT OF DOLLAR-EWERS ARCHITECTURE, INC. SHALL BE AT THE SOLE RISK OF THE PARTY USING OR CAUSING SUCH USE, AND SHALL INDEMNIFY AND HOLD HARMLESS DOLLAR-EWERS ARCHITECTURE, INC. FROM AND AGAINST ALL CLAIMS, DAMAGES, LOSSES AND EXPENSES ARISING OUT OF OR RESULTING THEREFROM.

GA. NO. 19618

DRAWN BY: DE APPROVED BY: JGC

JGC
Jon G. Crye
Consulting Engineer
201 SHELBARK LANE SUITE 101
KNOXVILLE, TENNESSEE
37922
PHONE: (865)-966-0348 FAX: (865)-247-0293

ISSUE DATE: MARCH 04, 2019

PROJECT NO.: 219206

SHEET NUMBER: PD1.2