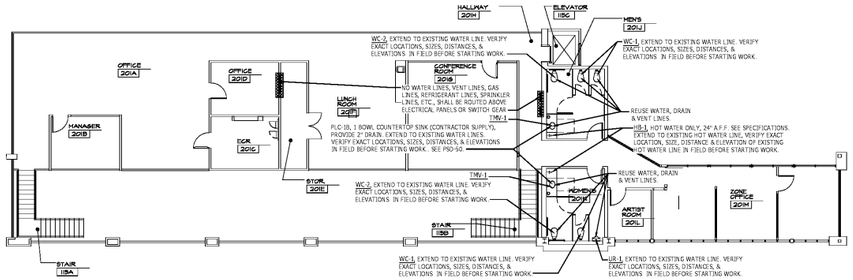

ELEVATED WATER PLAN

SCALE: 3/32" = 1'-0"

PLUMBING NOTES:

1. PIPING ROUTED IN COOLER OR FREEZER WALLS SHALL NOT BE PERMITTED.
2. PIPING EXPOSED TO SALES AREA SHALL NOT BE PERMITTED.
3. WATER PIPING IN AREAS SUBJECT TO FREEZING TEMPERATURES WILL BE PROTECTED.
4. ALL PLUMBING LINES IN WALL SHALL BE CONCEALED.
5. EXISTING PLUMBING WORK NOT SHOWN ON THIS PLAN TO REMAIN UNCHANGED.
6. PLUMBING WORK SHOWN ON THIS PLAN SHALL BE CONSIDERED NEW, UNLESS NOTED OTHERWISE.
7. EXISTING WATER AND GAS LINES FOR EQUIPMENT NOT BEING REUSED ABOVE CEILING OR BELOW FLOOR, SHALL BE CAPPED OFF. EXISTING UNUSED WATER LINES SHALL BE TRACED THEN CAPPED OFF ABOVE FLOOR BEFORE INSTALLING FLOOR. NO PENETRATIONS IN SALES AREA BELOW FLOOR. REMOVE ALL UNUSED PIPING IN SALES AREA. EXISTING WATER AND GAS LINES FOR EQUIPMENT NOT BEING REUSED SHALL BE CAPPED OFF ABOVE CEILING WHEN POSSIBLE.
8. WATER LINES ARE TO BE INSTALLED WITH HANGERS SUSPENDED FROM TOP CHORD OF BAR JOISTS. DO NOT LAY WATER LINES ON BOTTOM CHORD OF JOISTS.
9. INSTALL VALVES ON ALL WATER LINES AT EACH FIXTURE. VALVES MUST BE IN AN EASILY ACCESSIBLE LOCATION (BELOW FIXTURE IF POSSIBLE). ALL VALVES THAT ARE NOT WITHIN 5' OF FIXTURE OR THAT ARE NOT CLEARLY TRACEABLE TO FIXTURE MUST BE IDENTIFIED WITH AN ALUMINUM TAG IDENTIFYING VALVE USE.
10. INSTALL ZONE SUPPLY VALVES TO SHUT OFF INDIVIDUAL SERVICE AREAS WITHIN STORE (MEAT PREP, PRODUCE PREP, DELI PREP, RESTROOMS, ETC.). ZONE SUPPLY VALVES SHALL BE INSTALLED A.F.F. OR IN A WALL BOX WITH ACCESS DOOR. ZONE SUPPLY VALVES MUST BE IDENTIFIED WITH ALUMINUM TAG IDENTIFYING VALVE USE. (NEW & EXIST.)
11. A UNION IS TO BE INSTALLED WITHIN 6" OF EACH PIECE OF EQUIPMENT PLUMBING CONTRACTOR SHALL MAKE FINAL CONNECTIONS.
12. PLUMBING CONTRACTOR SHALL MAKE FINAL WATER CONNECTIONS TO THE FOLLOWING OWNER SUPPLIED EQUIPMENT: COFFEE AREA, COMBI OVEN, ETC.
13. PROVIDE FOR ALL PLUMBING TRIM AS SHOWN ON PLUMBING FIXTURE SCHEDULE(S) AND SHALL BE CONCEALED.
14. PROVIDE STOP-OFF VALVE WHERE WATER HAMMER ARRESTOR IS REQUIRED FOR FLEXIBLE CONNECTION TO FIXTURES.
15. WHERE ELECTRIC, PLUMBING AND REFRIGERATION LINES IN ONE COMPARTMENT OR WALL, ONE-HALF OF THE WIDTH SHALL BE IN LIEU OF DIFFERENT ENDS OR CORNERS OF THE CASE.
16. NO SURFACE MOUNTED WATER OR VENT LINES PERMITTED EXPOSED IN PREP ROOMS.
17. PIPING IN SALES AREA FROM ROOF TO LOW WALLS OR CEILINGS SHALL BE COORDINATED AND GROUPED TOGETHER WITH MECHANICAL PIPING.
18. REQUIRED FOR PHASING PLAN (BY ARCHITECT) AND INCLUDE ANY WORK REQUIRED FOR TEMPORARY EQUIPMENT LOCATION.
19. ALL NEW PIPING, ETC., TO BE RUN AT BAR JOIST & PANT.
20. RUN PIPES IN WARM SPACE OUTSIDE INSULATED WALL PANELS, STUB THRU WALLS INSIDE PREP ROOM.
21. DO NOT ROUTE WATER LINES DOWN COLUMNS WHERE THEY WILL BE EXPOSED TO POSSIBLE DAMAGE FROM TRAFFIC DOWN TO ABOVE TALL CASE OR WITHIN ISLAND SHOPS, WHERE THEY ARE ENCLOSED BY ISLANDS, WILL BE ALLOWED.
22. INSTALL A BOX METAL PLATE OVER EXPOSED VENT LINES IN LOCATIONS WHERE THEY MAY BE SUBJECT TO DAMAGE.
23. IPC 605.2: PIPE AND PIPE FITTINGS, INCLUDING VALVES AND FAUCETS IN THE WATER SUPPLY SYSTEM SHALL HAVE A MAXIMUM OF 8% LEAD CONTENT BY DRY WEIGHT AND FLUXES SHALL HAVE A LEAD CONTENT NOT GREATER THAN 0.2%.
24. IT IS MANDATORY THAT THE CONTRACTOR SHALL VISIT JOB SITE FOR VISUAL INSPECTION BEFORE BID DATE.

POINT OF CONNECTION

= POINT OF CONNECTION FOR NEW PIPING. CONNECT NEW PIPING TO EXISTING PIPING, VERIFY EXACT SIZE, LOCATION, DISTANCE & ELEVATION IN FIELD BEFORE STARTING WORK.

PLUMBING SYMBOL LEGEND:

	MEN'S URINAL -- SEE SPECIFICATIONS
	WATER CLOSET -- SEE SPECIFICATIONS
HDCP	ACCESSIBLE WATER CLOSET -- SEE SPECIFICATIONS
	NON-FOOD PREP. AREA LAVATORY -- SEE SPECIFICATIONS
FPLA	FOOD PREP. AREA LAVATORY -- SEE SPECIFICATIONS
WF NF	NEW WATER FILTER, MOUNT 12" BELOW CEILING. VERIFY LOCATION WITH PROJECT MANAGER
FDE	FLOOR DRAIN -- EXISTING -- REUSE
HDE	HUB DRAIN -- EXISTING -- REUSE
FDA	FLOOR DRAIN -- ABANDON, SEE PLUMBING NOTES SHEET PD1.1
HDA	HUB DRAIN -- ABANDON, SEE PLUMBING NOTES SHEET PD1.1
CDA	CLEANOUT -- ABANDON, SEE PLUMBING NOTES SHEET PD1.1
ECO	EXIST. CLEANOUT

NOTE
SEE SHEET PD1.1 FOR DEMOLITION PLAN.

PIPING LEGEND:

GW	= NEW GREASE PIPING
S	= NEW SEWER PIPING
ES	= EXIST. SEWER PIPING
T	= NEW TEMPERED WATER PIPING
CW	= NEW COLD WATER PIPING
EGW	= EXIST. GREASE WASTE PIPING
HW	= NEW HOT WATER PIPING
EHWR	= EXIST. HOT WATER RETURN
ECW	= EXIST. COLD WATER PIPING
EHW	= EXIST. HOT WATER PIPING
NG	= NEW NATURAL GAS PIPING
ENG	= EXIST. N.G. PIPING
VPE	= EXIST. VENT PIPING
X X X	= PIPING TO BE ABANDONED. SEE DEMOLITION NOTES, SHEET PD1.1

THE DESIGN PROFESSIONAL SHALL NOT BE LIABLE FOR ANY DEVIATION FROM THESE PLANS, NOR FOR ANY FAILURE TO FOLLOW THESE PLANS, SPECIFICATIONS AND THE DESIGN INTENT THEY CONVEY, OR PROVIDE SUPERVISION OF THE CONTRACTOR'S FAILURE TO FOLLOW THESE PLANS, SPECIFICATIONS AND THE DESIGN INTENT THEY CONVEY. ANY DEVIATION FROM THESE PLANS, SPECIFICATIONS AND THE DESIGN INTENT THEY CONVEY WITHOUT THE EXPRESS WRITTEN APPROVAL OF THE DESIGN PROFESSIONAL SHALL RELIEVE THE DESIGN PROFESSIONAL OF ALL RESPONSIBILITY FOR THE PERFORMANCE OF THE BUILDING.
THESE DRAWINGS AND SPECIFICATIONS, AS AN INSTRUMENT OF SERVICE, ARE AND SHALL REMAIN THE PROPERTY OF WILKS-YOUTH DESIGN, INC. WHETHER THE PROJECT FOR WHICH THEY ARE MADE IS EXECUTED OR NOT. THE REUSE OF THESE DRAWINGS AND SPECIFICATIONS ON ANY OTHER PROJECT IS PROHIBITED AND ILLEGAL WITHOUT THE PRIOR WRITTEN CONSENT OF WILKS-YOUTH DESIGN, INC. SUBMISSION OR DISTRIBUTION OF THESE DRAWINGS AND SPECIFICATIONS TO MEET OFFICIAL REGULATORY REQUIREMENTS OR FOR OTHER PURPOSES IN CONNECTION WITH THE PROJECT IS NOT TO BE CONSTRUED AS PUBLICATION IN DEROGATION OF WILKS-YOUTH DESIGN, INC.'S COMMON LAW COPYRIGHT OR OTHER RESERVED RIGHTS.
GA. REG. 19618
DRAWN BY: DB APPROVED BY: JGC

JGC
Jon G. Crye
Consulting Engineer
201 SHELBARK LANE SUITE 101
KNOXVILLE, TENNESSEE
37922
PHONE: (865)-966-0348 FAX: (865)-247-0293

D&E DOLLAR & EVERS ARCHITECTURE, INC.
[illegible] Avenue • [illegible]
[illegible] • fax: 205-673-9028
e [illegible] dollar-evers.com

GA. REG. No. 22721 PROFESSIONAL ENGINEER JONATHAN G. CRYE

Kroger 483 – GA.

NO.	REVISIONS

A With-in-the-Walls Remodel for:

KROGER STORE #GA-483 SNELLVILLE

1670 STATE HWY 124, SUITE 'F', SNELLVILLE, GEORGIA 30078

ELEVATED WATER PLAN

COPYRIGHT
ALL DRAWINGS, SPECIFICATIONS AND COPIES THEREOF FURNISHED BY WILKS-YOUTH DESIGN, INC. ARE AND SHALL REMAIN THE PROPERTY OF WILKS-YOUTH DESIGN, INC. THEY ARE TO BE USED ONLY WITH RESPECT TO THIS PROJECT AND SHALL NOT BE USED BY ANY PERSON OR ENTITY ON ANY OTHER PROJECT. WITH THE EXCEPTION OF ONE CONTRACT SET FOR EACH PARTY TO THE CONTRACT, SUCH DOCUMENTS ARE NOT TO BE COPIED IN ANY FORM. THE VISUAL RIGHTS OF THE ARCHITECT ARE PROTECTED AT THE COMPLETION OF THE WORK. SUBMISSION OR DISTRIBUTION TO MEET OFFICIAL REGULATORY REQUIREMENTS OR FOR OTHER PURPOSES IN CONNECTION WITH THIS PROJECT IS NOT TO BE CONSTRUED AS PUBLICATION IN DEROGATION OF WILKS-YOUTH DESIGN, INC.'S COMMON LAW COPYRIGHT OR OTHER RESERVED RIGHTS.
COPYRIGHT

ISSUE DATE: MARCH 04, 2019

PROJECT NO.: 219206

SHEET NUMBER: P1.2.2

Order Plans @ WWW.LDILine.com