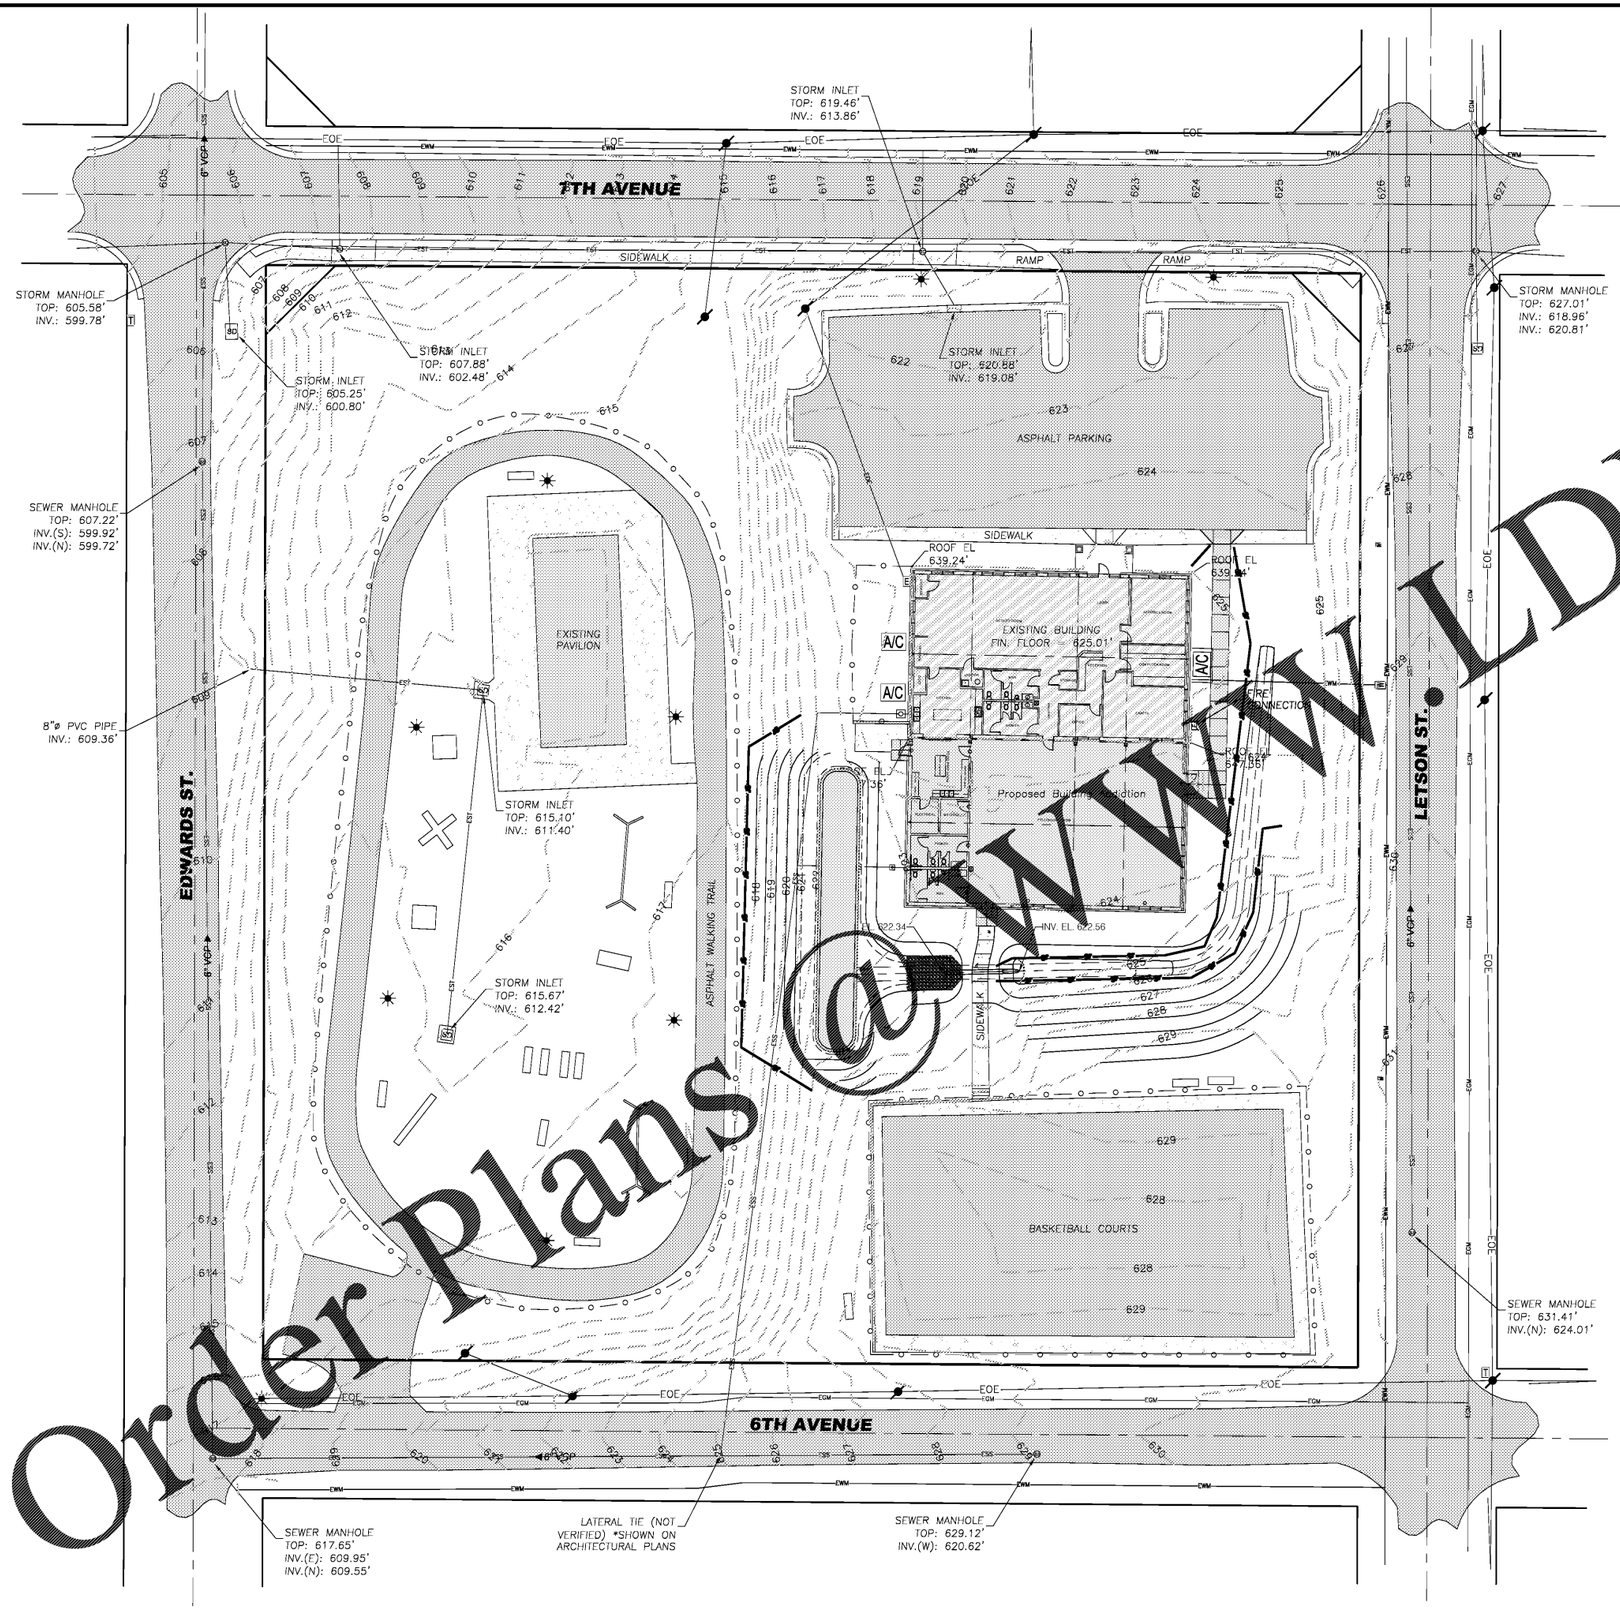

Order Plans @ WWW.LDILine.com

EROSION CONTROL PLAN

1"=20'

SENTELL ENGINEERING
CIVIL . STRUCTURAL . ENVIRONMENTAL . SURVEYING
639 Black Bears Way
Tuscaloosa, AL 35401
Phone (205) 752-5564
www.sentell.net

SEAL
ALABAMA
No. 10503
PROFESSIONAL
ENGINEER
GILBERT L. SENTELL

JEFFERSON COUNTY
BRIGHTON COMMUNITY CENTER PROJECT
BRIGHTON, ALABAMA 35020

NO.	DESCRIPTION	DATE

DRAWN: GLS
CHECKED: GLS
DATE: 08/30/2018
JOB NO: 18-119
SHEET: C14

File Name: n:\jobs\2018\18-119\ 18-119 master topo.dwg