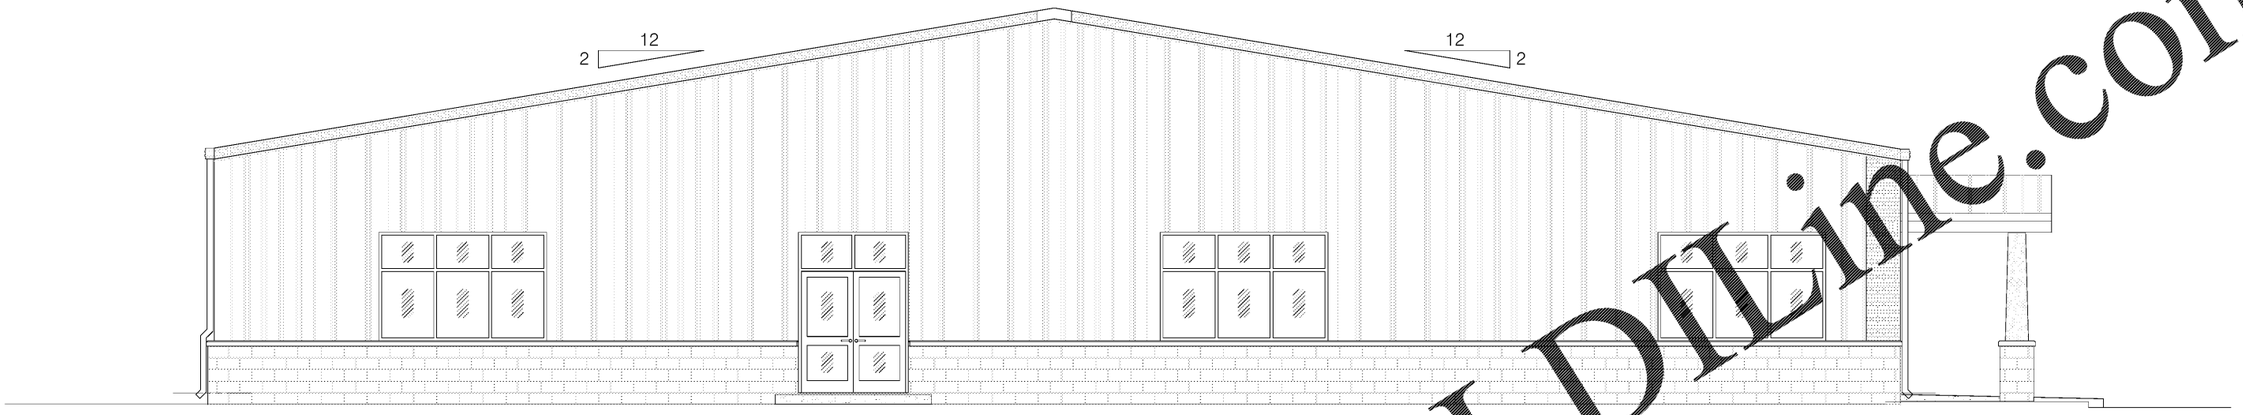

PROPOSED LEFT SIDE ELEVATION

SCALE: 1/4"=1'-0"

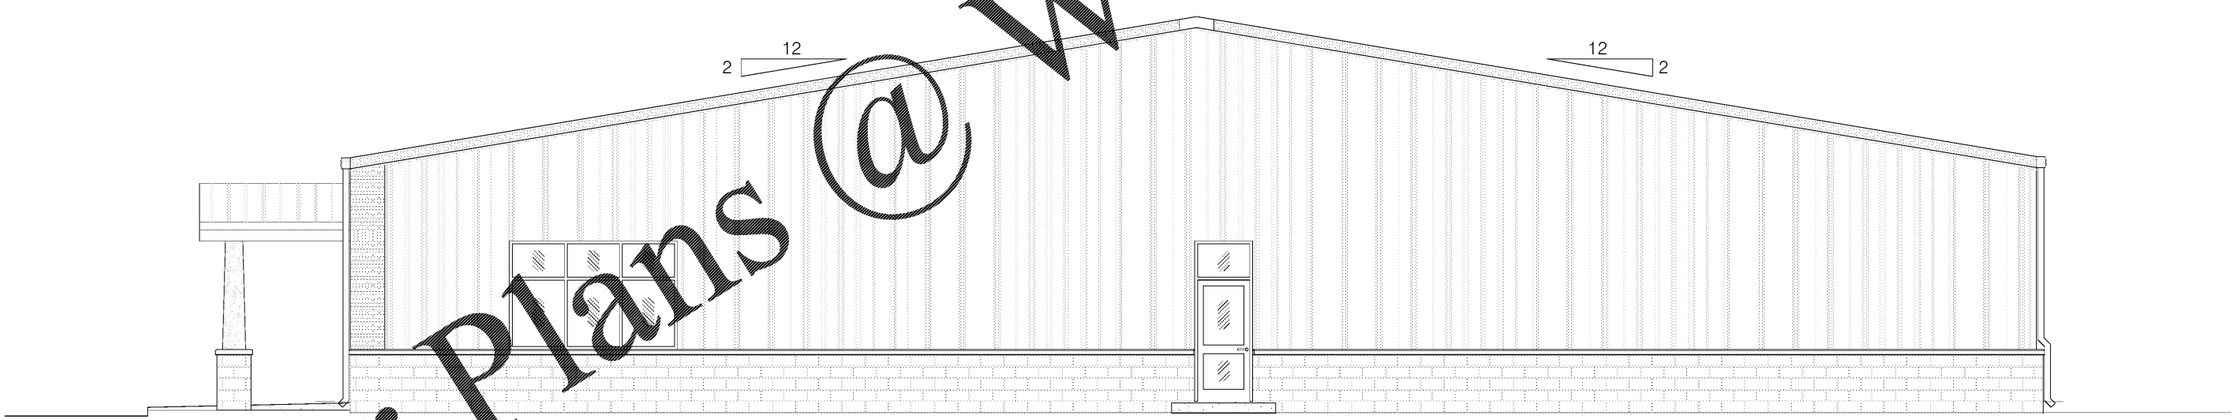

PROPOSED RIGHT SIDE ELEVATION

SCALE: 1/4"=1'-0"

Order Plans @ www.LDIline.com

SENTELL ENGINEERING
CIVIL . STRUCTURAL . ENVIRONMENTAL . SURVEYING
639 Black Bears Way
Tuscaloosa, AL 35401
Phone (205) 752-5564
www.sentell.net

SEAL:

ALABAMA
No. 10503
PROFESSIONAL
ENGINEER
GILBERT L. SENTELL

JEFFERSON COUNTY
BRIGHTON COMMUNITY CENTER PROJECT
BRIGHTON, ALABAMA 35020

NO.	DATE	DESCRIPTION

DRAWN :	GLS
CHECKED :	GLS
DATE :	8/31/2018
JOB NO :	18-119
SHEET :	A5

File Name n:\jobs\2018\18-119\ 18-119 Proposed Comm Center.dwg