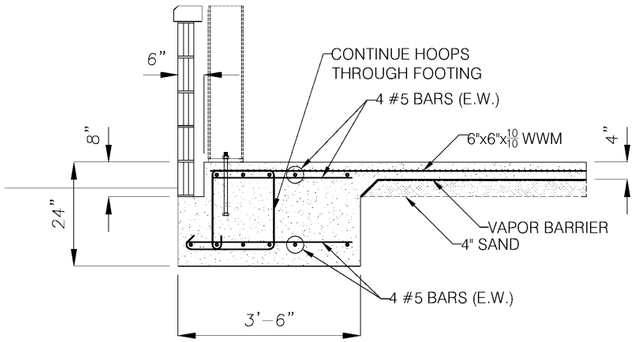

FOOTING DETAIL
COLUMN LINE C1, & C5

SCALE: 3/4"=1'-0"

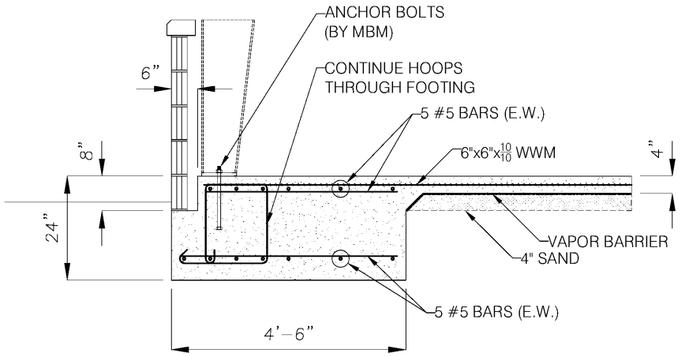

FOOTING DETAIL
COLUMN LINE C2, C3, & C4

SCALE: 3/4"=1'-0"

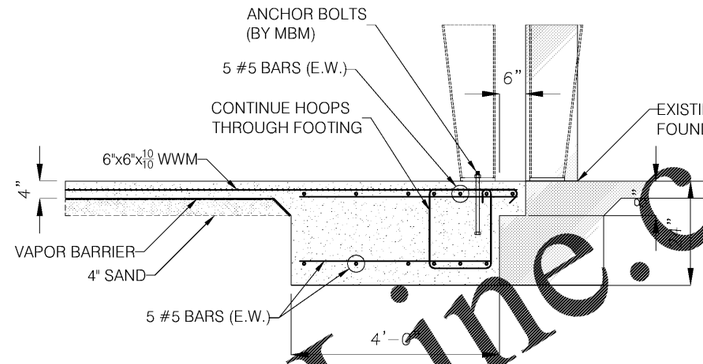

FOOTING DETAIL
COLUMN LINE A2, A3, & A4

SCALE: 3/4"=1'-0"

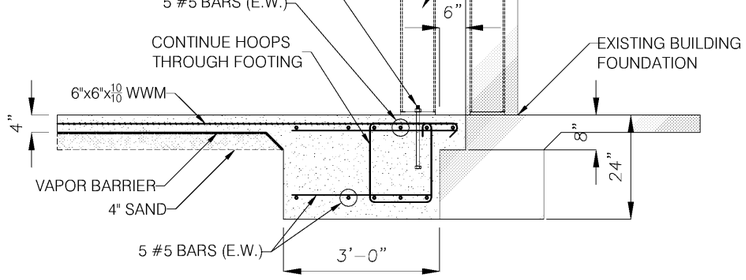

SECTION VIEW

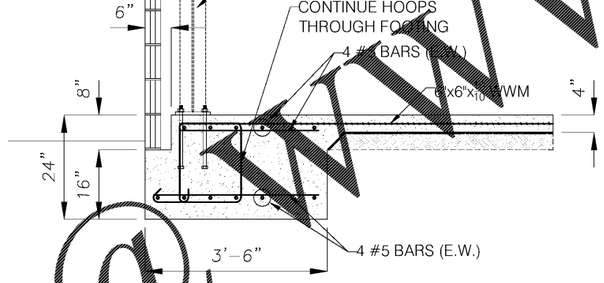

SIDE VIEW

FOOTING DETAIL
COLUMN LINE A1, & A5

SCALE: 3/4"=1'-0"

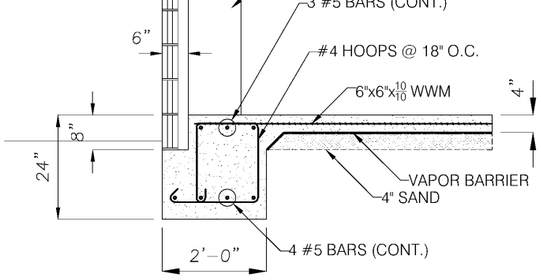

FOOTING DETAIL "A"

SCALE: 3/4"=1'-0"

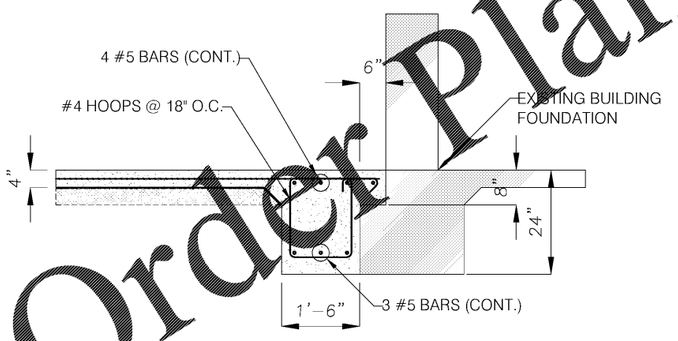

FOOTING DETAIL "B"

SCALE: 3/4"=1'-0"

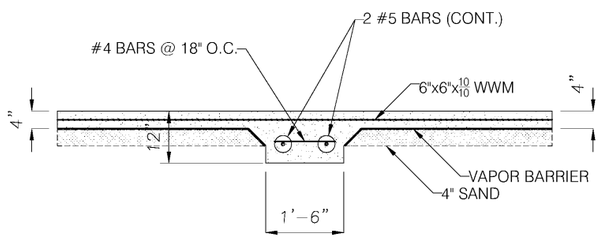

FOOTING DETAIL "C"

SCALE: 3/4"=1'-0"

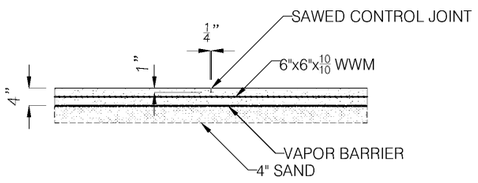

CONTROL JOINT DETAIL

SCALE: 3/4"=1'-0"

NOTES:
1. ALL CONCRETE SHALL HAVE A MINIMUM 28 DAY COMPRESSIVE STRENGTH OF 3000 PSI.
2. ALL REINFORCING STEEL SHALL BE GRADE 60, Fy=60,000 PSI.

Order Plans @ WWW.LDLine.com

SENTELL ENGINEERING
CIVIL . STRUCTURAL . ENVIRONMENTAL . SURVEYING
639 Black Bears Way
Tuscaloosa, AL 35401
Phone (205) 752-5564
www.sentell.net

SEAL:
ALABAMA
No. 10503
PROFESSIONAL
ENGINEER
GILBERT L. SENTELL

JEFFERSON COUNTY
BRIGHTON COMMUNITY CENTER PROJECT
BRIGHTON, ALABAMA 35020

NO.	DESCRIPTION	DATE

DRAWN : GLS
CHECKED : GLS
DATE : 8/31/2018
JOB NO : 18-119
SHEET : S3

File Name: n:\jobs\2018\18-119\ 18-119 Proposed Comm Center.dwg