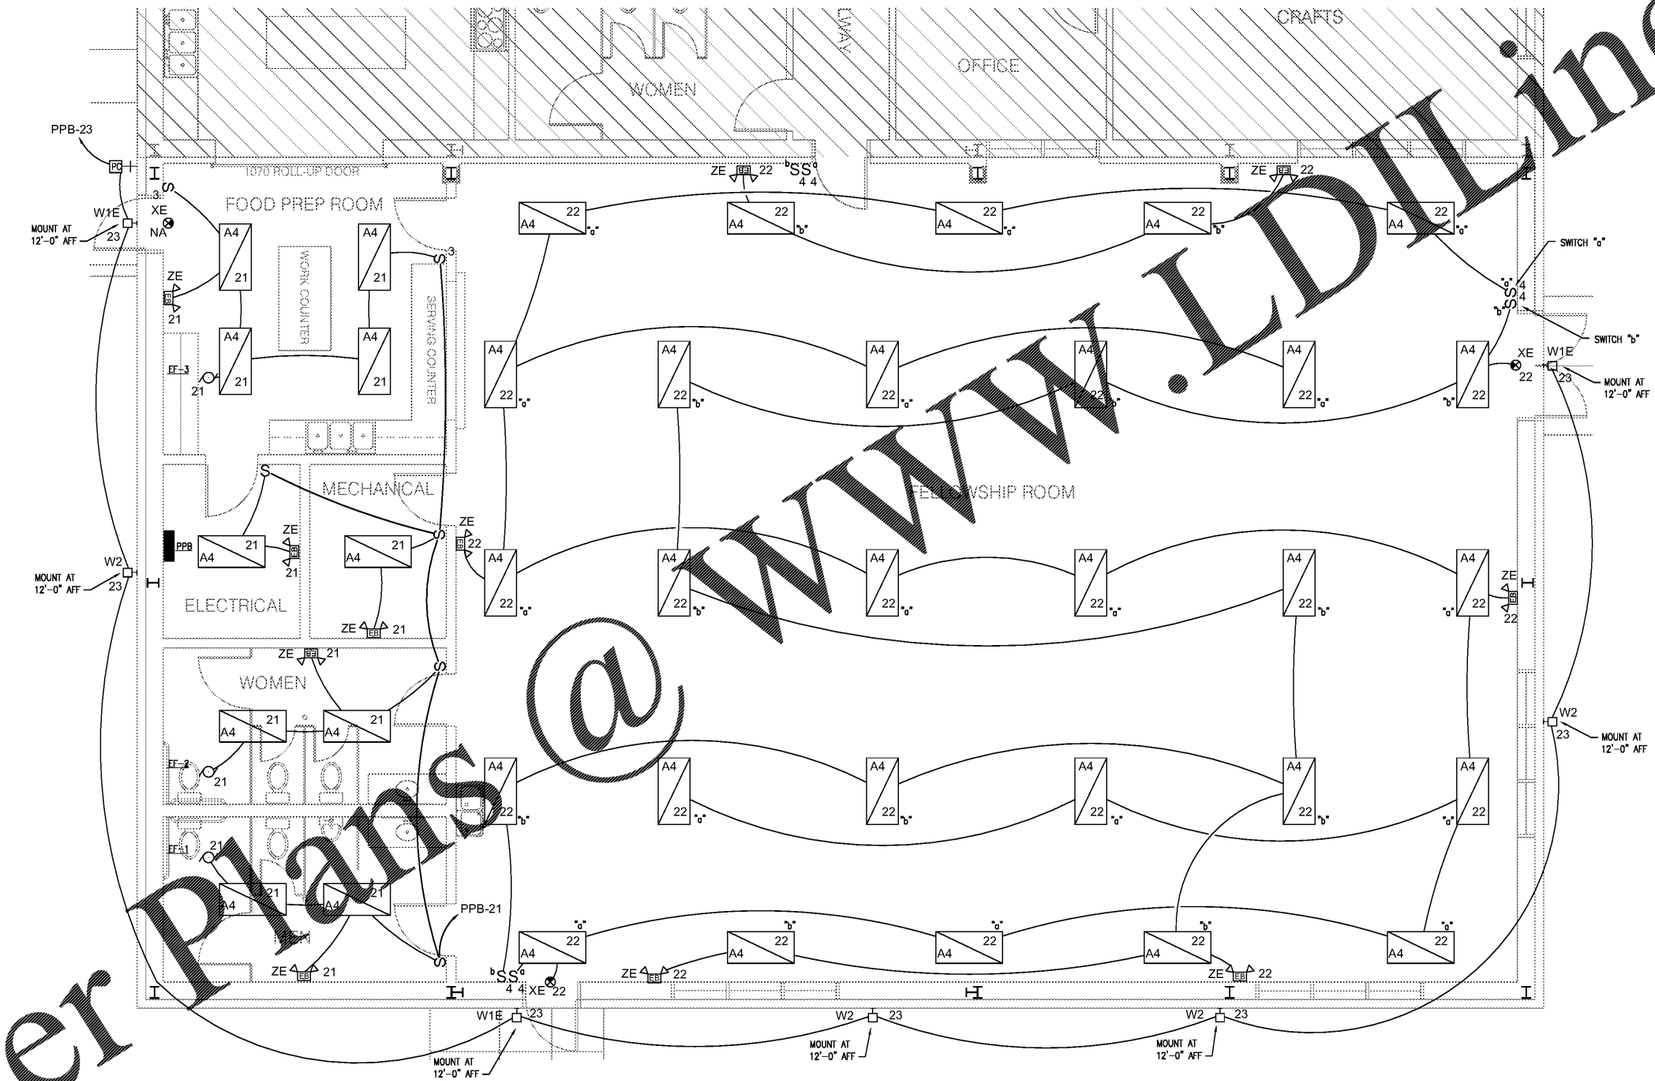

1 ELECTRICAL LIGHTING WIRING PLAN
E102 1/4" = 1' - 0"

Order Plans @ WWW.LDLine.com

SENTELL ENGINEERING
CIVIL . STRUCTURAL . ENVIRONMENTAL . SURVEYING
539 Black Bears Way Phone (205) 752-5264
Vincent, AL 35178 www.sentell.net

ALABAMA LICENSED
NO. 24738
PROFESSIONAL
11/29/18
ENGINEER
ROBBINS

BRIGHTON COMMUNITY CENTER

BLOCK 17 OF OAKDALE SURVEY, MAP BOOK 2, PAGE XX
SECTION 27, TOWNSHIP 18 SOUTH, RANGE 4 WEST
JEFFERSON COUNTY, ALABAMA

NO.	DATE:	DESCRIPTION:

ELECTRICAL LIGHTING WIRING PLAN

DATE : 11-29-18
JOB NO : 18-119
SHEET : E102

VERIFY SCALES
BAR IS ONE INCH ON ORIGINAL DRAWING
IF NOT ONE INCH ON THIS SHEET ADJUST SCALE ACCORDINGLY

ROBBINS Engineering Company, LLC
Mechanical & Electrical
5945 Knight Ave, Suite B Tuscaloosa, Alabama 35405
Phone (205) 391-7065
http://www.re-engineers.com
Permit Drawings REC Project# 18092