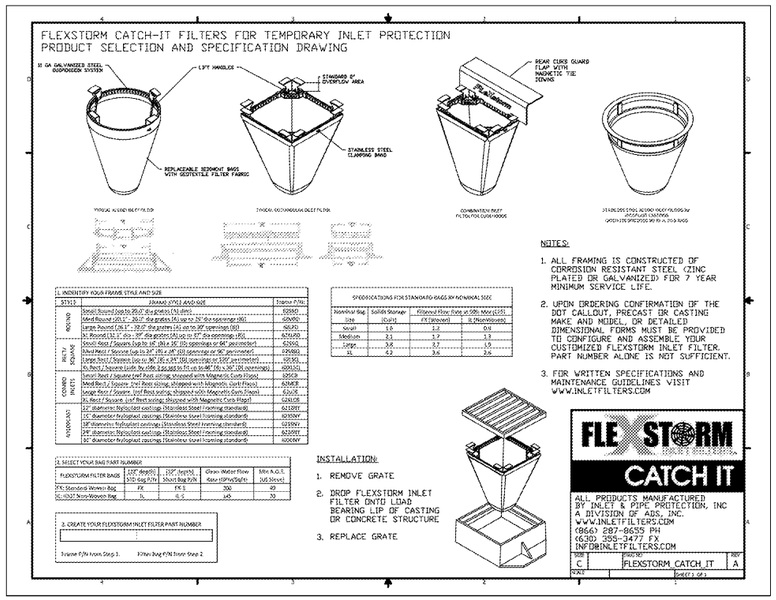

Sd2-F FLEX FILTER INLET SEDIMENT TRAP (TEMPORARY)

NO SCALE

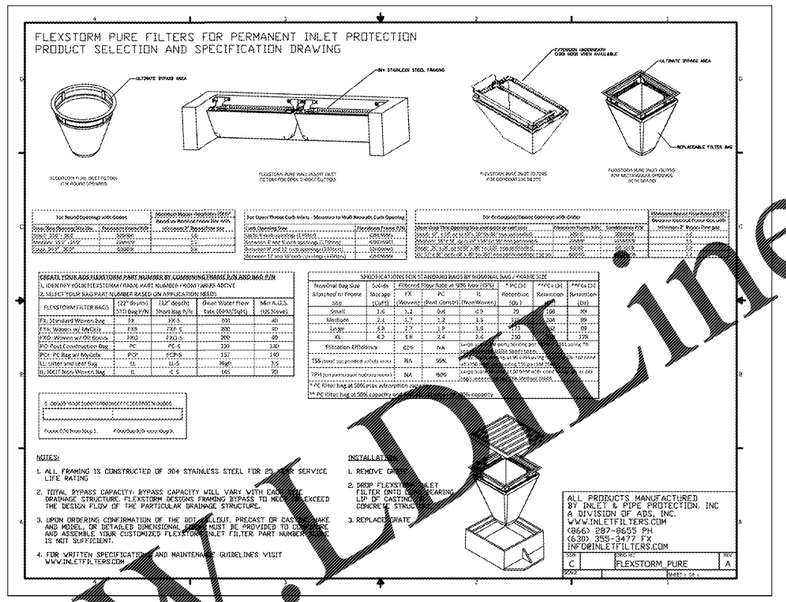

Sd2-F FLEX FILTER INLET SEDIMENT TRAP (PERMANENT)

NO SCALE

CONSTRUCTION SCHEDULE

START DATE 01/01/19 — END DATE 01/01/20

ITEM	DESCRIPTION	MONTHS OF CONSTRUCTION ACTIVITY (1 2 3 4 5 6 7 8 9 10 11 12)
	PHASE 1 - INITIAL PERIMETER CONTROL	
1	INSTITUTE AND MAINTAIN INSPECTION, MONITORING AND REPORTING PER NPDES REQUIREMENTS.	MAINTAIN AS REQUIRED
2	INSTALL INITIAL SEDIMENT CONTROL STRUCTURES	
3	CLEARING & GRUBBING	
	PHASE 2 - INTERMEDIATE PHASE	
6	TOPSOIL STRIPPING & STOCKPILING	
7	INSTALL SEDIMENT & POLLUTION CONTROL STRUCTURES	MAINTAIN AS REQUIRED
8	ROUGH GRADING	
9	CONSTRUCTION ROAD STABILIZATION	
10	STORM DRAINAGE	
11	UTILITIES	
12	MULCHING, TEMPORARY & PERMANENT GRASSING	MAINTAIN AS REQUIRED
13	BUILDINGS	
14	CURB & GUTTER INSTALLATION	
15	BASE AND INITIAL PAVING	
	PHASE 3 - FINAL STABILIZATION	
16	SIDEWALKS	
17	PAVING & STRIPING	
18	TOPSOILING, SLOPE STABILIZATION & MATTING	
19	PERMANENT VEGETATION	
20	REMOVAL OF TEMP. SEDIMENT CONTROL STRUCTURES	

NOTES:

1. OWNERS OR OPERATORS OR BOTH SHALL SUBMIT A NOTICE OF INTENT (NOI) IN ACCORDANCE WITH NPDES REQUIREMENTS AT LEAST 14 DAYS PRIOR TO THE COMMENCEMENT OF CONSTRUCTION ACTIVITIES.
2. CONSTRUCTION SCHEDULE FOR CURB & GUTTER AND BASE & PAVEMENT MAY VARY. BUILDING CONSTRUCTION NOT ALLOWED UNTIL ALL SOIL EROSION & SEDIMENT CONTROL MEASURES ARE PROPERLY IN PLACE.
3. THE ESCAPE OF SEDIMENT FROM THE SITE SHALL BE PREVENTED BY THE INSTALLATION OF EROSION CONTROL MEASURES PRACTICES PRIOR TO, OR CONCURRENT WITH LAND-DISTURBING ACTIVITIES.
4. ACQUIRE NECESSARY PERMIT FOR ANY STATE WATERS & WETLANDS ENCROACHMENTS.
5. DURING CONSTRUCTION, CONTRACTOR SHALL CLEAN AND MAINTAIN SEDIMENT TRAPS PERIODICALLY. ALL STORM DRAIN STRUCTURES SHALL BE FREE OF SEDIMENTS AND OTHER DELETERIOUS MATERIALS BEFORE SECURING TOPS & COVERS FOR FINAL GRADING.

GSWCC Georgia Soil and Water Conservation Commission

WILLIAM T. BUCHANAN
Level II Certified Design Professional
Certification Number 0000065516
Issued: 1/25/2018 Expires: 1/25/2021

Since 1980
Architects • Engineers • Landscape Architects
JOHNSON, LASCHOBER & ASSOCIATES, P.C.
AUGUSTA, GA • MT. PLEASANT, SC
TEL (706) 724-5756 • TEL (843) 619-4656
FAX (706) 724-3955
WWW.THEJLAGROUP.COM

CLIENT: AUGUSTA, GA
535 TELFAIR STREET, AUGUSTA, GA 30901

PROJECT NAME: FIRE STATION #3

PROJECT LOCATION: 2849 GORDON HWY., AUGUSTA, GA 30909

REV	DATE	BY	DESCRIPTION
0	12/21/18	WTB	ISSUED FOR BID

PROJECT NO. 3042.1604
DRAWN BY : DRWN
CHECKED BY : CHK
DATE: 10/18/17

SHEET TITLE:
E.S.P.C. NOTES & DETAILS - 3 OF 5

SCALE: AS NOTED

DRAWING NO. C-506 REV. 0

This document is the property of Johnson, Laschober & Associates, P.C. The unauthorized reproduction, copying or otherwise use of this document is strictly prohibited and any infringement thereupon may be subject to legal action.

Order Plans @ WWW.LDLine.com

K:\3042\Bid\ConstSet\Set No. 3\C-506-508.dwg Plotted 12/21/2018 2:43 PM By William T. Buchanan, P.E.

BORDER_AA1435_VREF.DWG REV. 11/15/2017 ELB