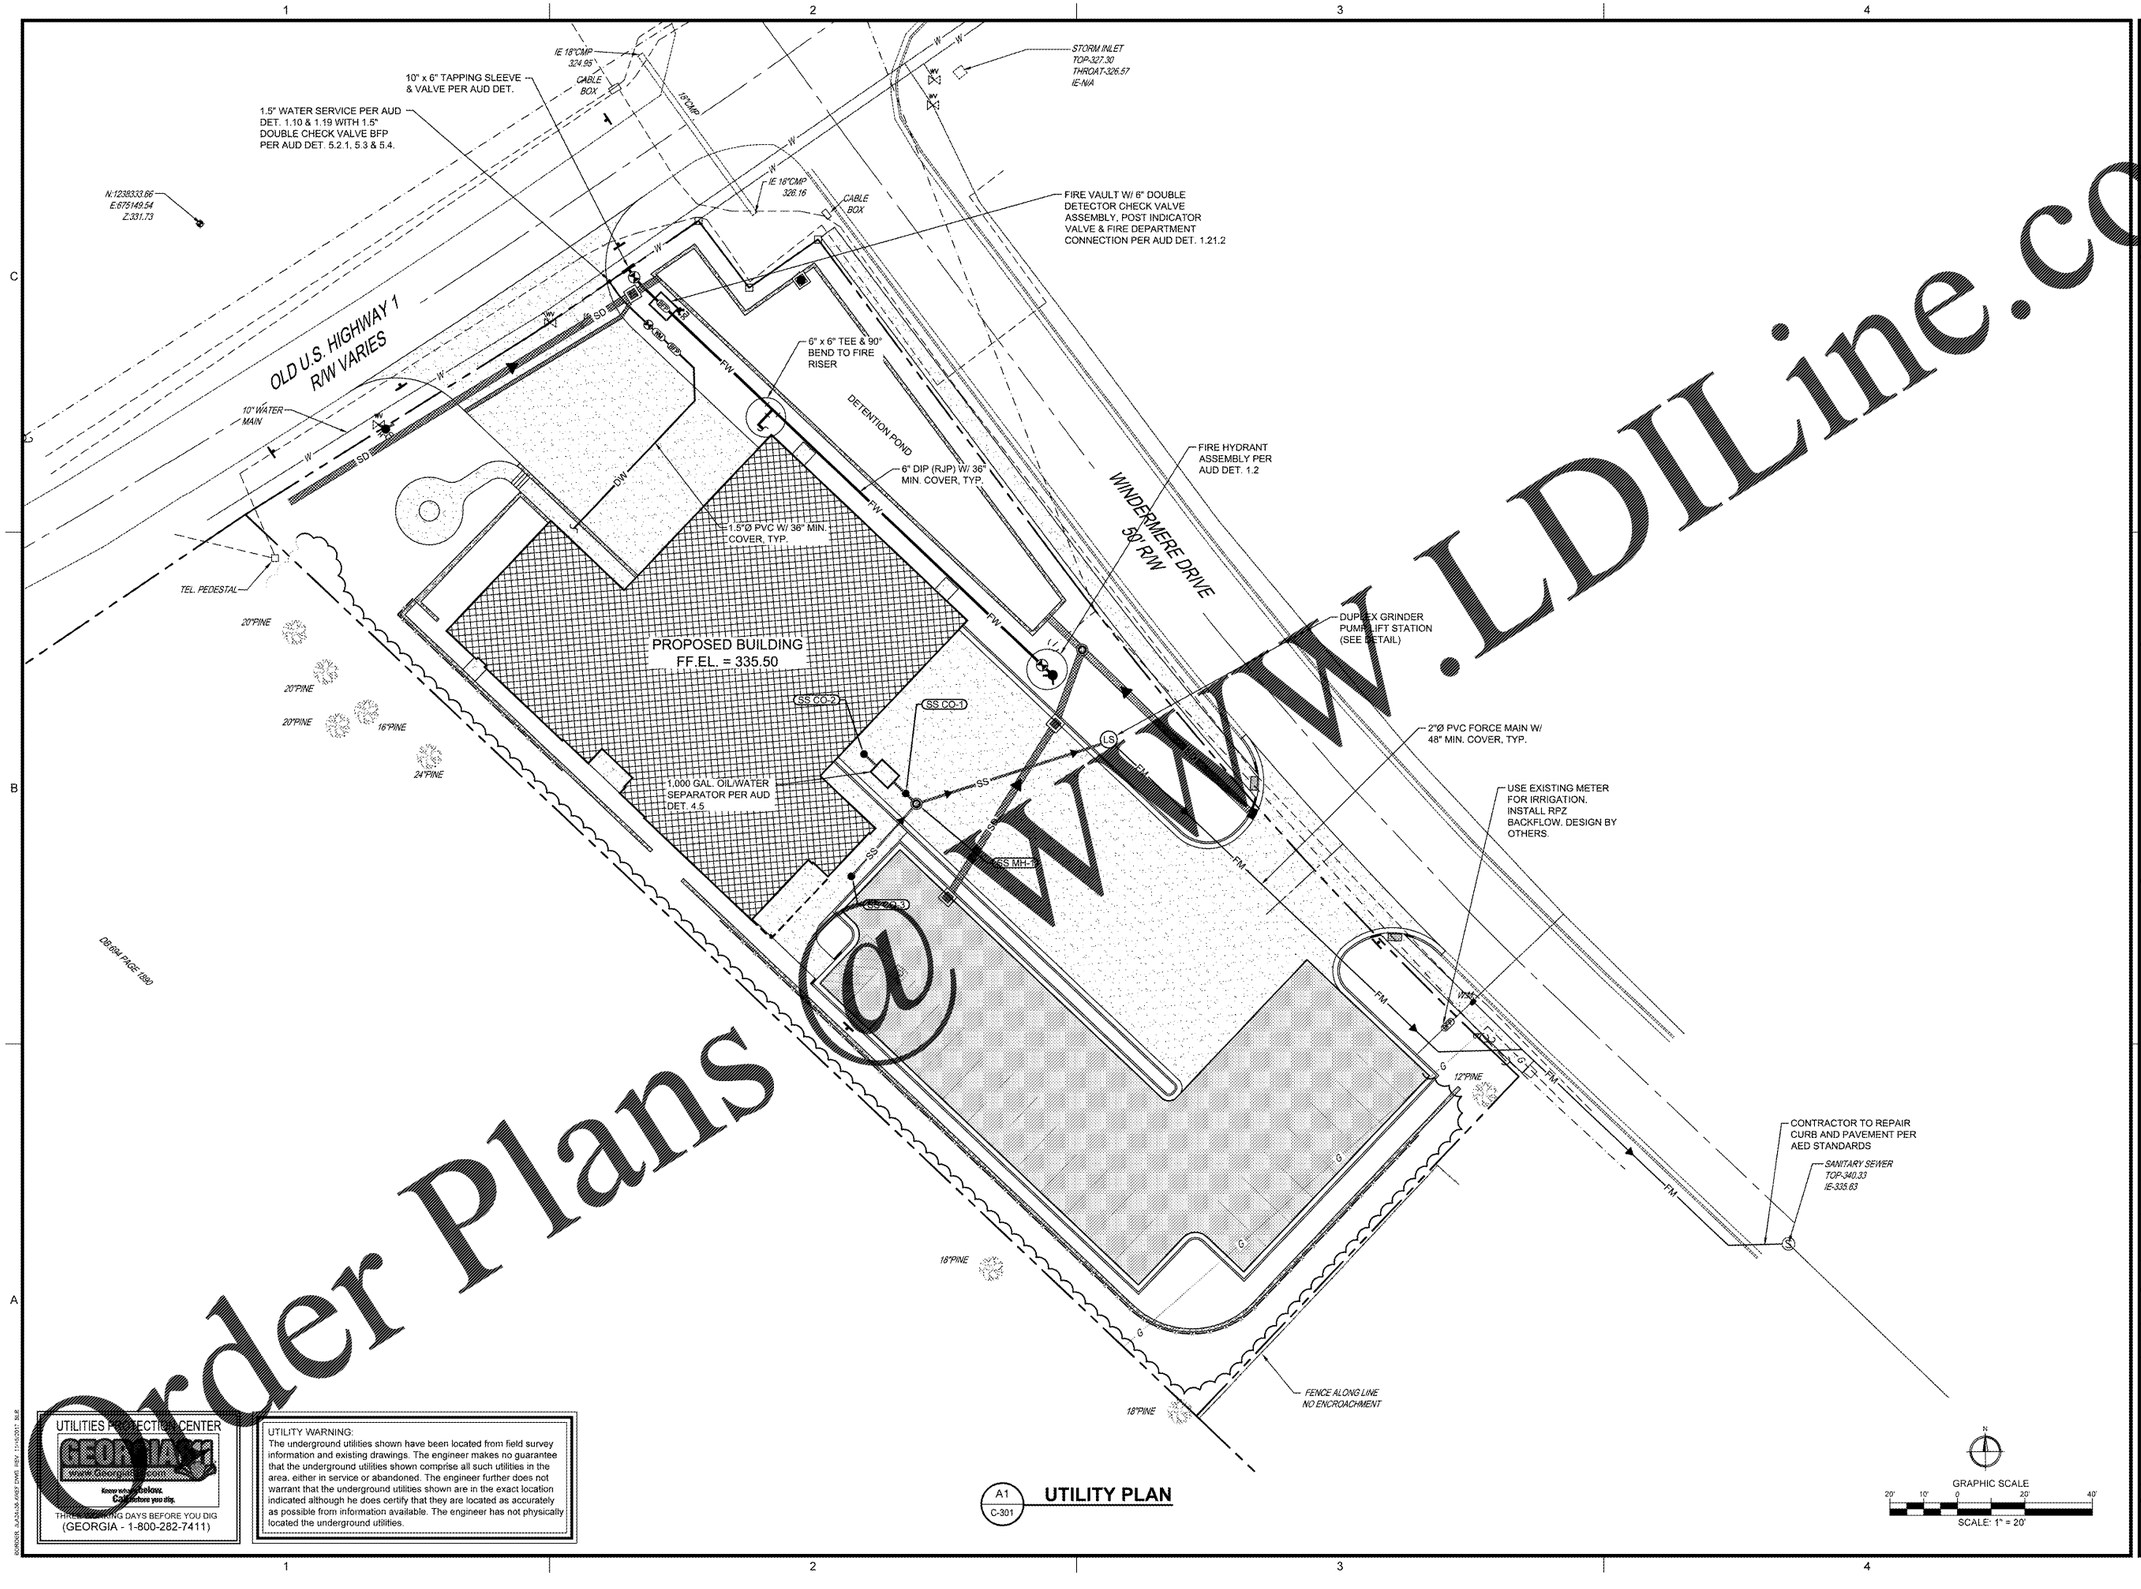

A1 / C-301 **UTILITY PLAN**

UTILITIES PROTECTION CENTER
GEORGIA811
Know what's below. Call before you dig.
THREE WORKING DAYS BEFORE YOU DIG
(GEORGIA - 1-800-282-7411)

UTILITY WARNING:
The underground utilities shown have been located from field survey information and existing drawings. The engineer makes no guarantee that the underground utilities shown comprise all such utilities in the area, either in service or abandoned. The engineer further does not warrant that the underground utilities shown are in the exact location indicated although he does certify that they are located as accurately as possible from information available. The engineer has not physically located the underground utilities.

Order Plans @ WWW.LDILine.com

Since 1981
Architects • Engineers • Landscape Architects
JOHNSON, LASCHOBER & ASSOCIATES, P.C.
AUGUSTA, GA • MT. PLEASANT, SC
TEL (706) 724-5756 • TEL (843) 619-4636
FAX (706) 724-1933
WWW.THEJLAGROUP.COM

CLIENT: AUGUSTA, GA
535 TELFAIR STREET, AUGUSTA, GA 30901

PROJECT NAME: **FIRE STATION #20**

PROJECT LOCATION: 2820 OLD HIGHWAY 1, HEPHZIBAH, GEORGIA 30815

REV	DATE	BY	DESCRIPTION
0	12/21/18	WTB	ISSUED FOR BID

PROJECT NO. 3042.1604
DRAWN BY : DRWN
CHECKED BY : CHK
DATE: 8/10/18
SHEET TITLE : **UTILITY PLAN**
SCALE: 1" = 20'
DRAWING NO. **C-301**
REV. **0**

This document is the property of Johnson, Laschober & Associates, P.C. The unauthorized reproduction, copying or otherwise use of this document is strictly prohibited and any infringement thereupon may be subject to legal action.

K:\3042.1604\Civil\Sheets\No. 2\C-301.dwg Plotted:12/21/2018 1:48 PM By:William T. Buchanan, P.E.