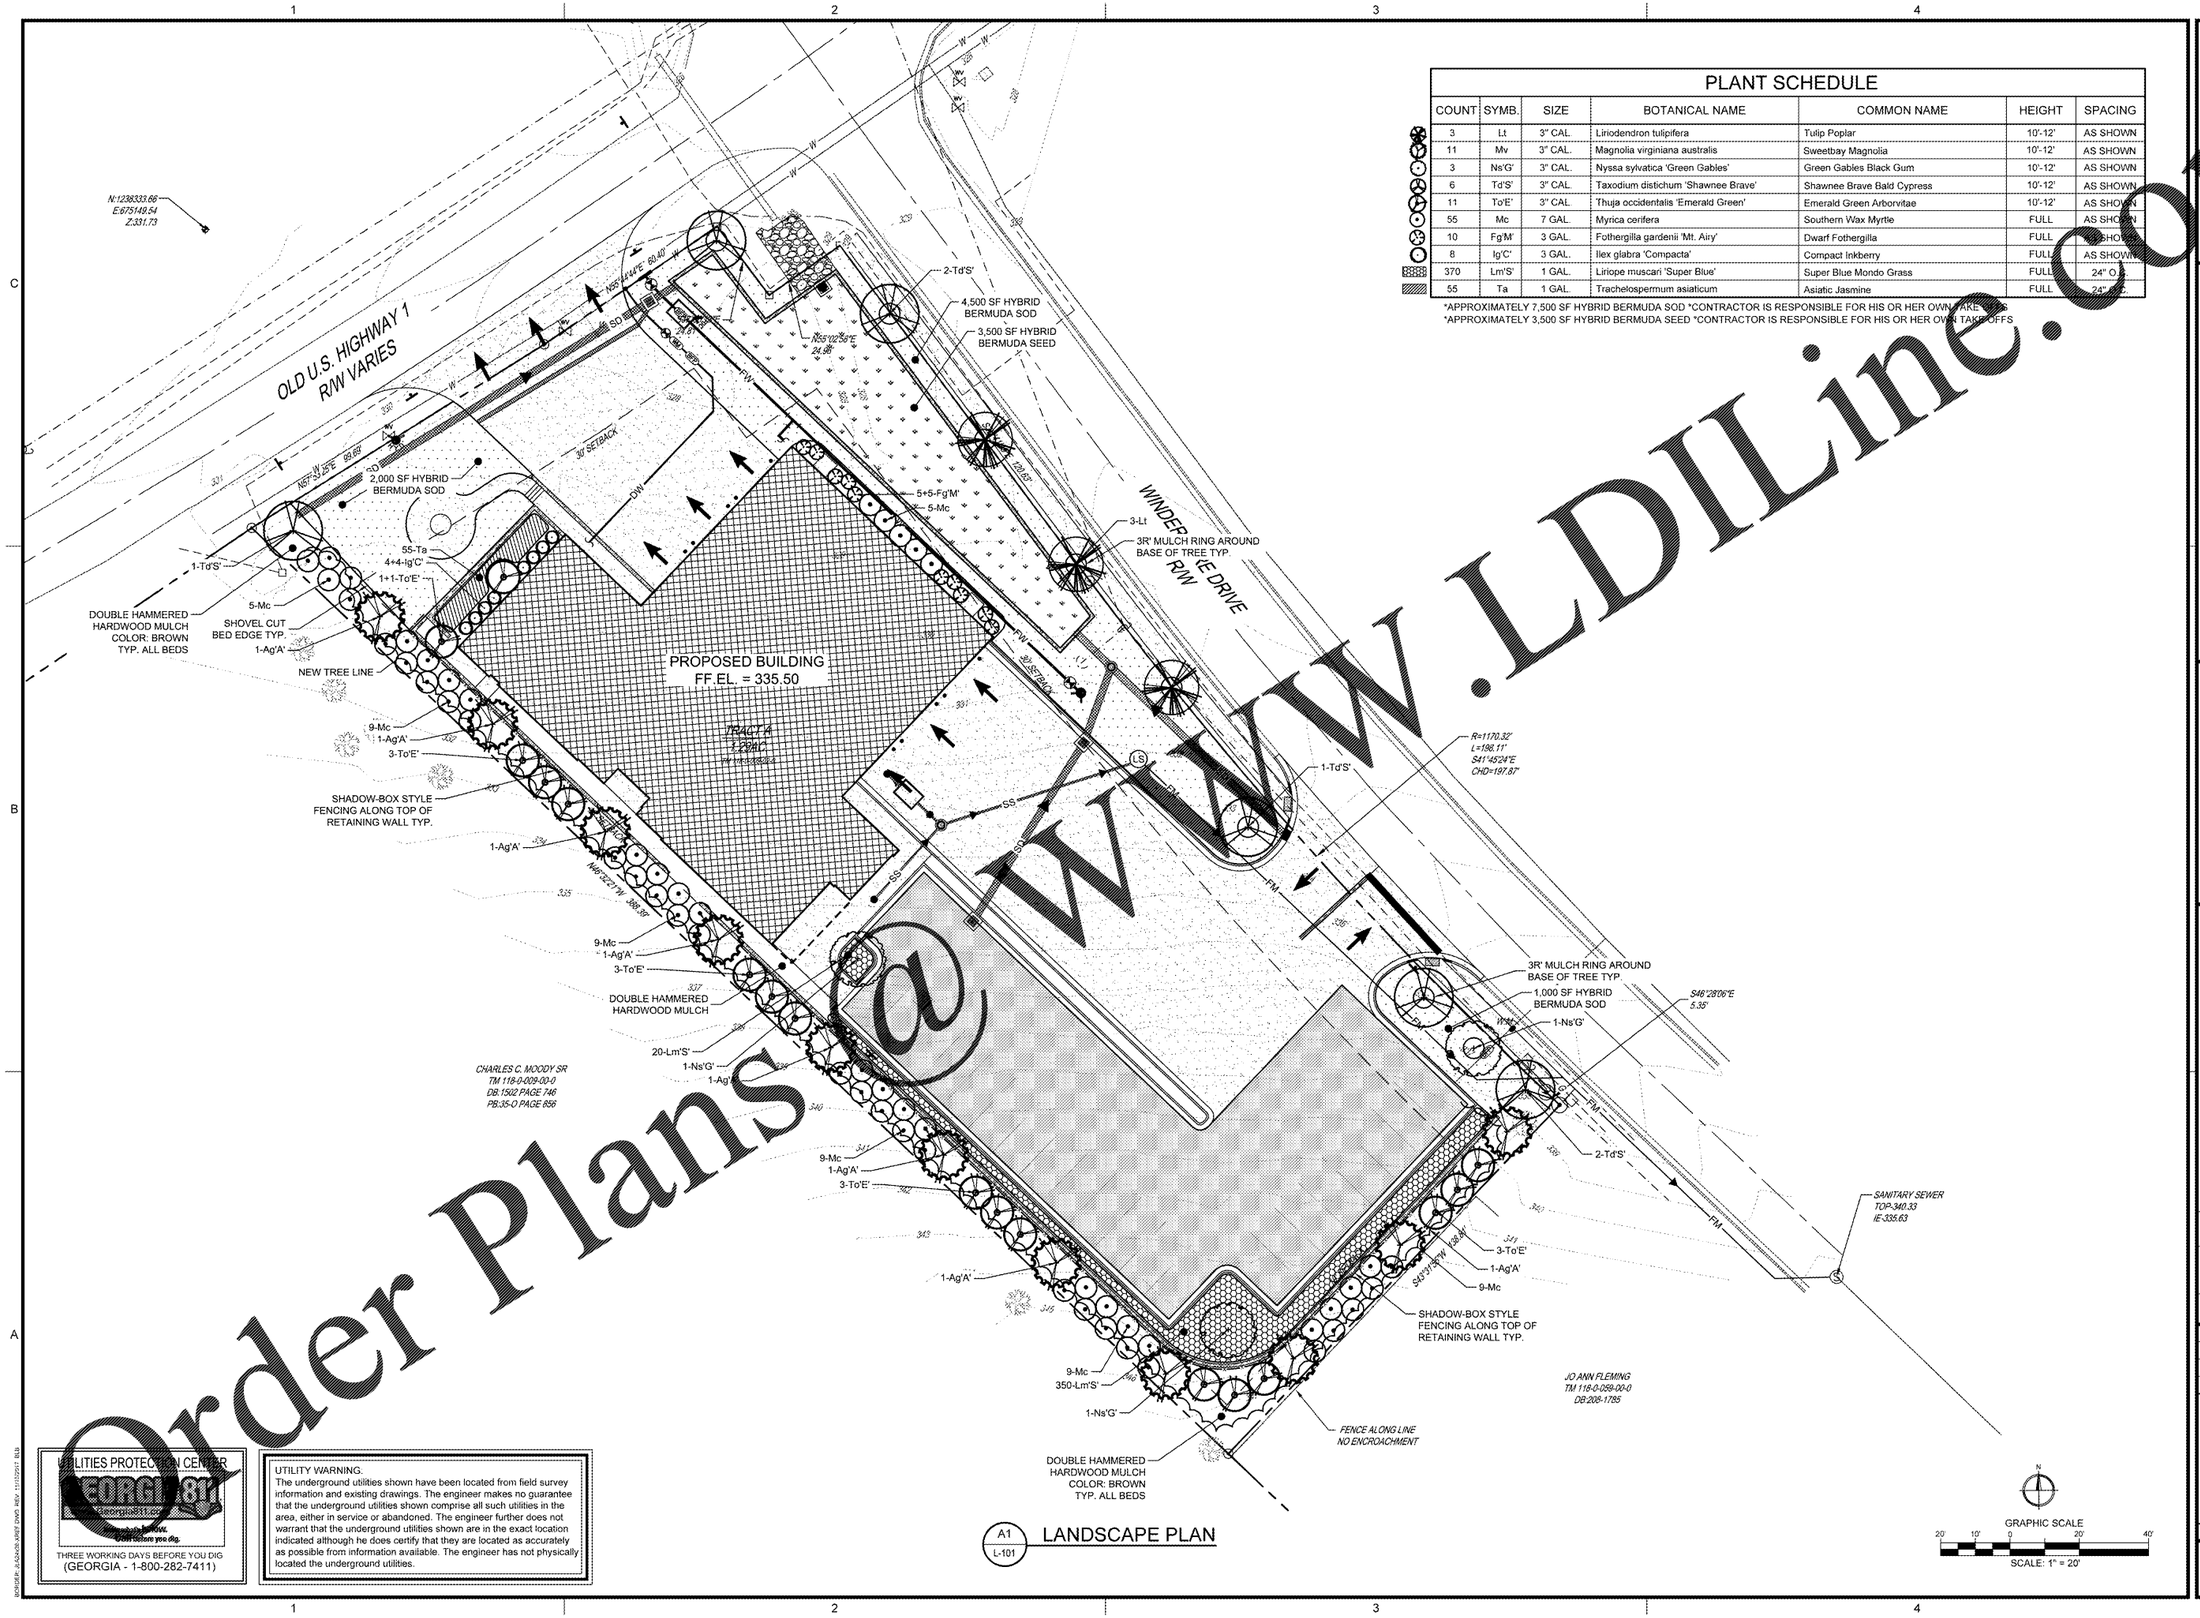

PLANT SCHEDULE						
COUNT	SYMB.	SIZE	BOTANICAL NAME	COMMON NAME	HEIGHT	SPACING
3	Lt	3" CAL.	Liriodendron tulipifera	Tulip Poplar	10'-12'	AS SHOWN
11	Mv	3" CAL.	Magnolia virginiana australis	Sweetbay Magnolia	10'-12'	AS SHOWN
3	Ns'G'	3" CAL.	Nyssa sylvatica 'Green Gables'	Green Gables Black Gum	10'-12'	AS SHOWN
6	Td'S'	3" CAL.	Taxodium distichum 'Shawnee Brave'	Shawnee Brave Bald Cypress	10'-12'	AS SHOWN
11	To'E'	3" CAL.	Thuja occidentalis 'Emerald Green'	Emerald Green Arborvitae	10'-12'	AS SHOWN
55	Mc	7 GAL.	Myrica cerifera	Southern Wax Myrtle	FULL	AS SHOWN
10	Fg'M'	3 GAL.	Fothergilla gardenii 'Mt. Airy'	Dwarf Fothergilla	FULL	AS SHOWN
8	Ig'C'	3 GAL.	Ilex glabra 'Compacta'	Compact Inkberry	FULL	AS SHOWN
370	Lm'S'	1 GAL.	Liriope muscari 'Super Blue'	Super Blue Mondo Grass	FULL	24" O.C.
55	Ta	1 GAL.	Trachelospermum asiaticum	Asiatic Jasmine	FULL	24" O.C.

*APPROXIMATELY 7,500 SF HYBRID BERMUDA SOD *CONTRACTOR IS RESPONSIBLE FOR HIS OR HER OWN TAKE OFFS
*APPROXIMATELY 3,500 SF HYBRID BERMUDA SEED *CONTRACTOR IS RESPONSIBLE FOR HIS OR HER OWN TAKE OFFS

A1 / L-101 LANDSCAPE PLAN

UTILITIES PROTECTION CENTER
GEORGIA811.com
Know what's below. Call before you dig.
THREE WORKING DAYS BEFORE YOU DIG
(GEORGIA - 1-800-282-7411)

UTILITY WARNING.
The underground utilities shown have been located from field survey information and existing drawings. The engineer makes no guarantee that the underground utilities shown comprise all such utilities in the area, either in service or abandoned. The engineer further does not warrant that the underground utilities shown are in the exact location indicated although he does certify that they are located as accurately as possible from information available. The engineer has not physically located the underground utilities.

Order Plans @ WWW.LDILine.com

ESTD 1980
Architects • Engineers • Landscape Architects
JOHNSON, LASCHOBER & ASSOCIATES, P.C.
AUGUSTA, GA • MT. PLEASANT, SC
TEL (706) 724-3236 • TEL (843) 619-4636
FAX (706) 724-3955
WWW.THEJLAGROUP.COM

CLIENT: AUGUSTA, GA
535 TELFAIR STREET, AUGUSTA, GA 30901

PROJECT NAME: **FIRE STATION #20**

PROJECT LOCATION: 2820 OLD HIGHWAY 1, HEPHZIBAH, GEORGIA 30815

REV	DATE	BY	DESCRIPTION
0	12/21/18	EDH	ISSUED FOR BID

PROJECT NO.	3042.1604
DRAWN BY :	JNR
CHECKED BY :	EDH
DATE:	8/10/18
SHEET TITLE :	LANDSCAPE PLAN
SCALE:	1" = 20'
DRAWING NO.	L-101
REV.	0

This document is the property of Johnson, Laschober & Associates, P.C. The unauthorized reproduction, copying or otherwise use of this document is strictly prohibited and any infringement thereupon may be subject to legal action.

K:\3042.1604\Civil\Station No. 20\L-101.dwg Plotted:12/21/2018 1:37 PM By:Jillian Reedy
borderB+_ISAnsiB.shp7 (wd) rev: 11/27/2017 RLB