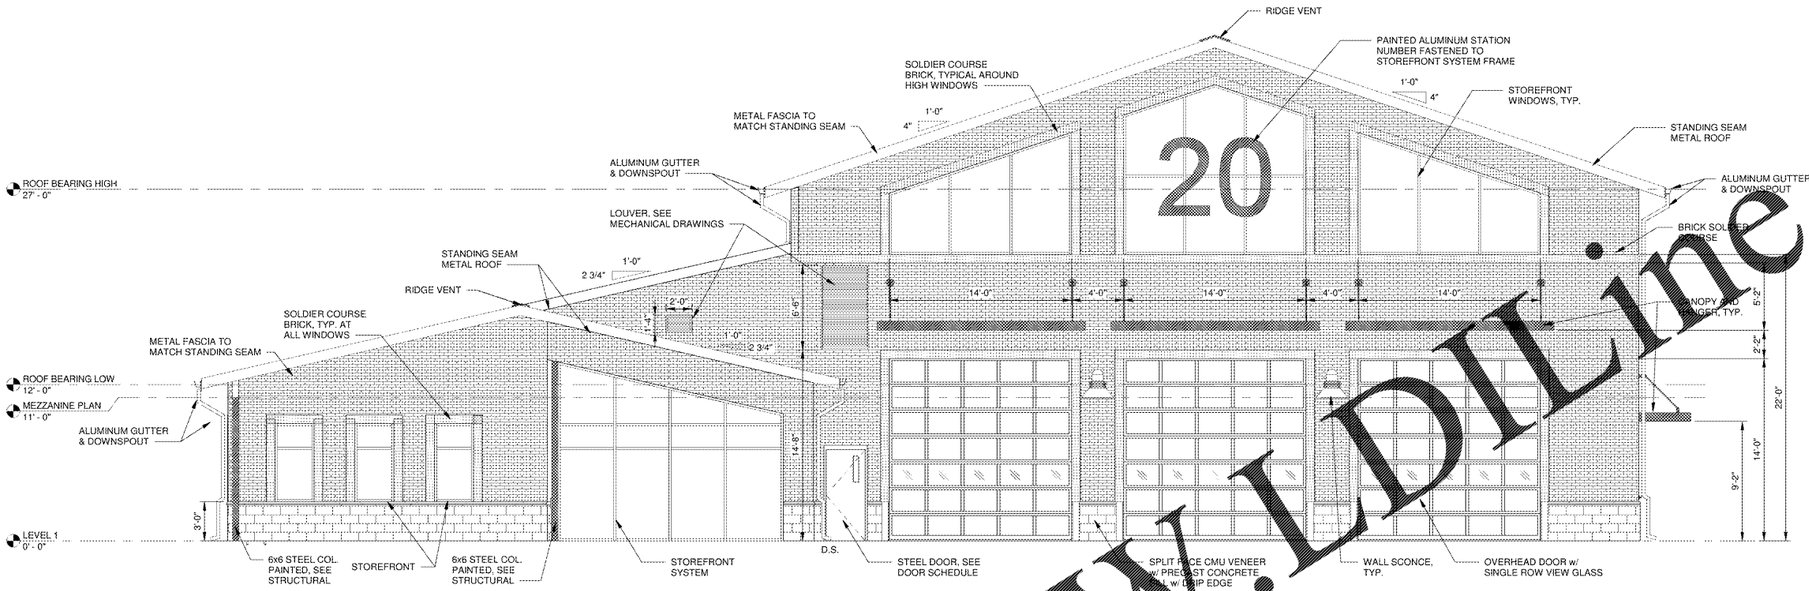

1 A-402 **EAST**
SCALE: 3/16" = 1'-0"

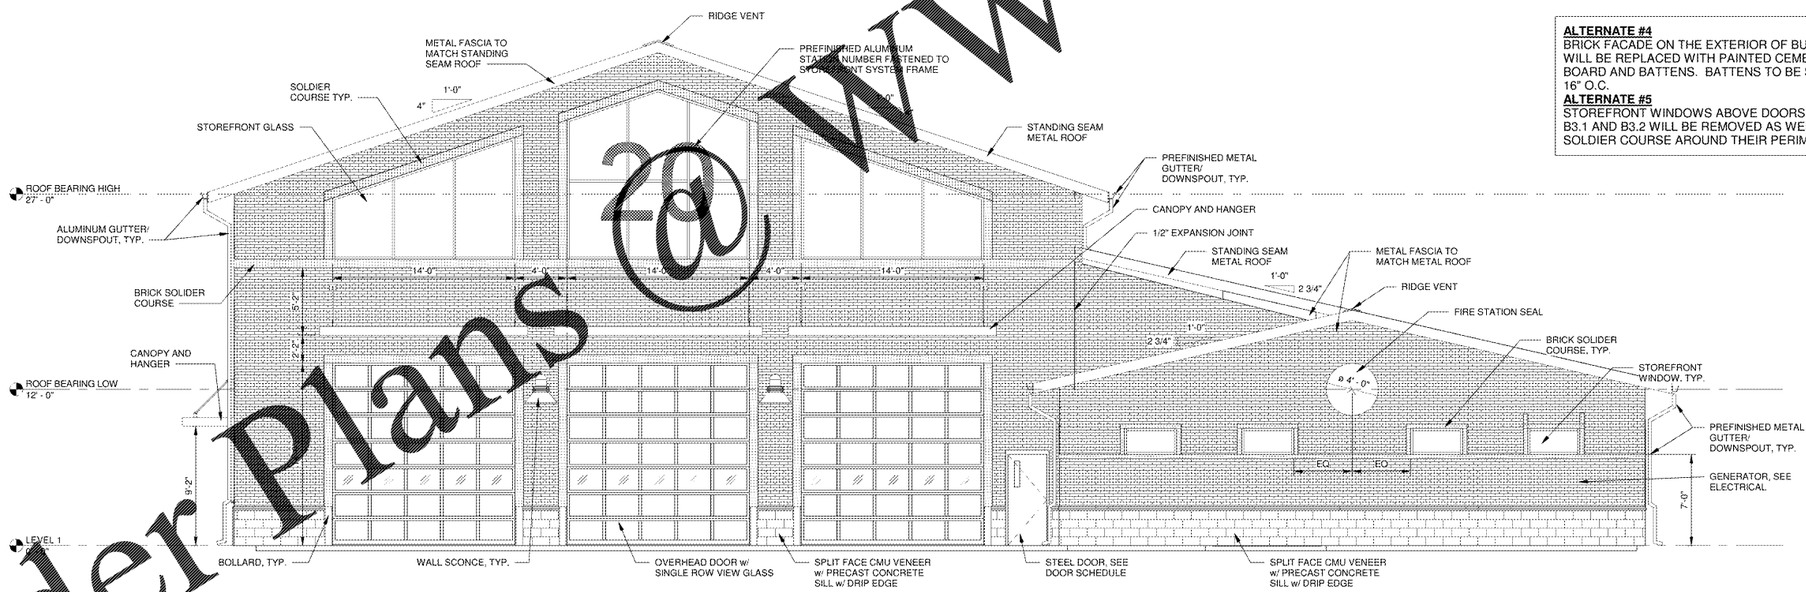

2 A-402 **WEST**
SCALE: 3/16" = 1'-0"

ALTERNATE #4
BRICK FACADE ON THE EXTERIOR OF BUILDING WILL BE REPLACED WITH PAINTED CEMENT SIDING BOARD AND BATTENS. BATTENS TO BE SPACED AT 16" O.C.
ALTERNATE #5
STOREFRONT WINDOWS ABOVE DOORS B1.1, B1.2, B3.1 AND B3.2 WILL BE REMOVED AS WELL AS THE SOLDIER COURSE AROUND THEIR PERIMETER.

Order Plans @ WWW.LDLine.com

JOHNSON, LASCHOBER & ASSOCIATES, P.C.
AUGUSTA, GA • MT. PLEASANT, SC
TEL (706) 724-5736 • TEL (843) 619-4656
FAX (706) 724-3935
WWW.THEJLAGROUP.COM

CLIENT: AUGUSTA, GA
535 TELFAIR STREET, AUGUSTA, GA 30901

PROJECT NAME: **FIRE STATION #20**

PROJECT LOCATION: 2820 OLD HIGHWAY 1, HEPHZIBAH, GA 30815

REV	DATE	DESCRIPTION
0	12/21/18	ISSUED FOR BID

PROJECT NO.	3042.1604
DRAWN BY:	CBW
CHECKED BY:	WLD
DATE:	8/10/18

SHEET TITLE: **EXTERIOR ELEVATIONS**

SCALE: AS NOTED

DRAWING NO. **A-402** REV. **0**

This document is the property of Johnson, Laschober & Associates, P.C. The unauthorized reproduction, copying or otherwise use of this document is strictly prohibited and any infringement thereupon may be subject to legal action.

C:\REVIT - Local Projects\3042-1604_20_ARCHITECTURAL_LOCAL_JPEARSON.rvt
12/21/2018 4:25:05 PM
ROSHON, AJA SANYA RIFA, RIFA.ROSHON@AUGUSTA.EDU