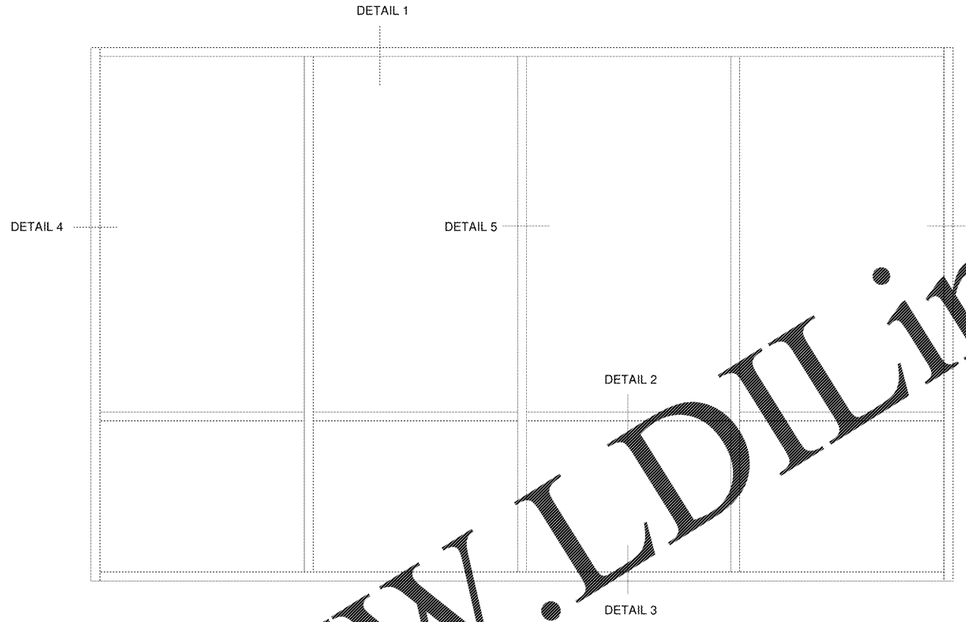

TYPICAL ELEVATION

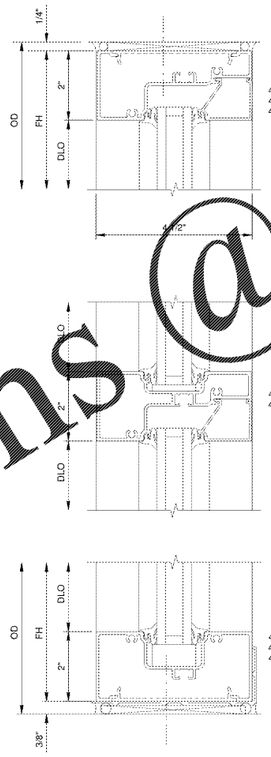

DETAIL 1
HEAD

DETAIL 2
HORIZONTAL

DETAIL 3
SILL

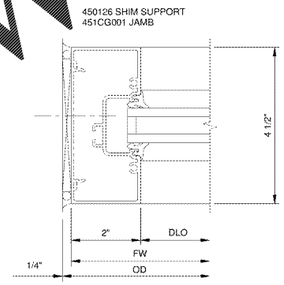

DETAIL 4
JAMB

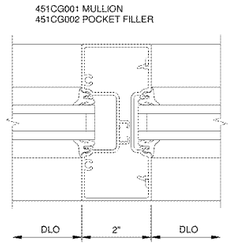

DETAIL 5
STANDARD
VERTICAL MULLION

STOREFRONT DETAILS

KAWNEER TRIFAB VG 451 (NON-THERMAL) FRAMING SYSTEM SCREW SPLINE ASSEMBLY (1" INFILL FOR EXTERIOR AND 1/4" INFILL FOR INTERIOR) CENTER SET TYPICAL FRAMING DETAILS INSIDE GLAZING OR APPROVED EQUAL. INSTALL PER MANUFACTURERS SPECIFICATIONS

Order Plans @ WWW.LDILine.com

JOHNSON, LASCHOBER & ASSOCIATES, P.C.
AUGUSTA, GA • MT. PLEASANT, SC
TEL (706) 724-5756 • TEL (843) 810-4656
FAX (706) 724-3935
WWW.THEJLAGROUP.COM

CLIENT:
AUGUSTA, GA
535 TELFAIR STREET, AUGUSTA, GA 30901

PROJECT NAME:
FIRE STATION #20

PROJECT LOCATION:
2820 OLD HIGHWAY 1, HEPHZIBAH, GA 30815

REV	DATE	BY	DESCRIPTION
0	12/21/18		ISSUED FOR BID

PROJECT NO. 3042.1604
DRAWN BY: CTH
CHECKED BY: WLD
DATE: 8/10/18

SHEET TITLE:
STOREFRONT DETAILS

SCALE AS NOTED

DRAWING NO. **A-702** REV. **0**

This document is the property of Johnson, Laschober & Associates, P.C. The unauthorized reproduction, copying or otherwise use of this document is strictly prohibited and any infringement thereupon may be subject to legal action.

C:\REVIT - Local Projects\3042\1604_20_ARCHITECTURAL_LOCAL_JPEARSON.rvt
12/21/2018 4:23:32 PM