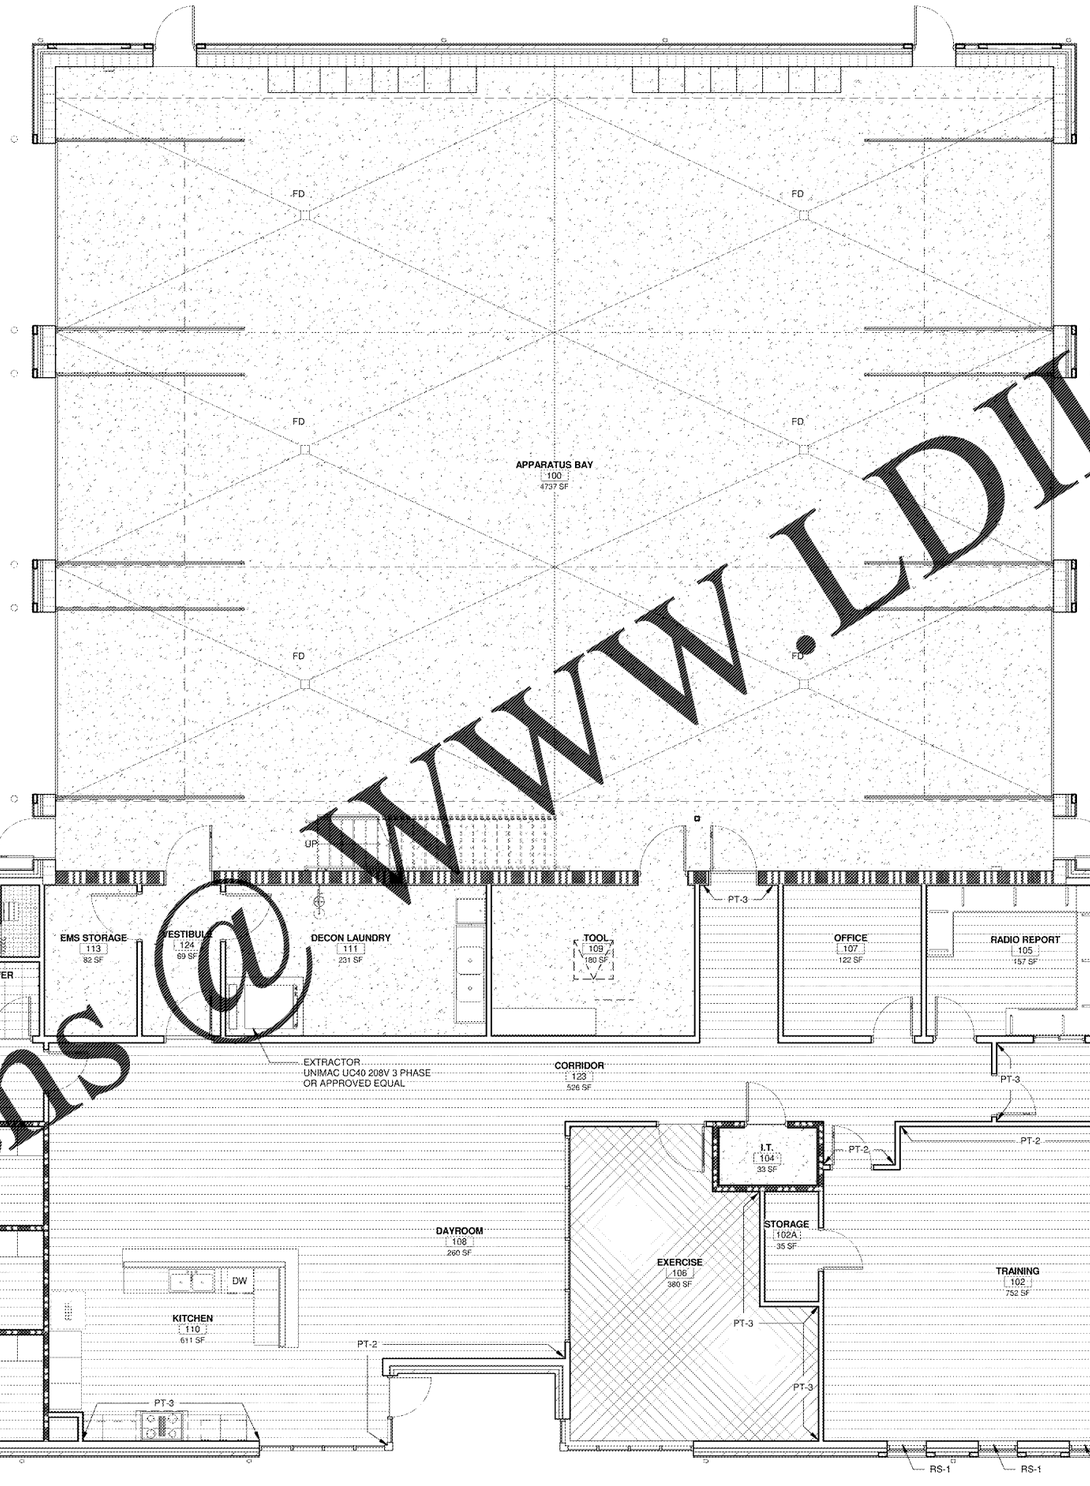

1 A-802 **FINISH PLAN**

SCALE: 3/16" = 1'-0"

Order Plans @ WWW.LDILine.com

FLOORING LEGEND

- LVT
- CERAMIC TILE
- MOSAIC CERAMIC TILE
- RUBBER FLOORING
- SEALED CONCRETE

NOTE

1. PATTERN INDICATES LOCATION ONLY. ACTUAL PATTERN TO BE DETERMINED BY FLOORING FINISH SELECTION.

1980
Architects • Engineers • Interior Architects
JOHNSON, LASCHOBER & ASSOCIATES, P.C.
AUGUSTA, GA • MT. PLEASANT, SC
TEL (706) 724-5756 • TEL (843) 810-4656
FAX (706) 724-3935
WWW.THEJLAGROUP.COM

CLIENT:
AUGUSTA, GA
535 TELFAIR STREET, AUGUSTA, GA 30901

PROJECT NAME:
FIRE STATION #20

PROJECT LOCATION:
2820 OLD HIGHWAY 1, HEPHZIBAH, GA 30815

REV	DATE	BY	DESCRIPTION

PROJECT NO. 3042.1604
DRAWN BY: JPT
CHECKED BY: WLD
DATE: 8/10/18

SHEET TITLE:
ROOM FINISH PLAN

SCALE AS NOTED

DRAWING NO. **A-802** REV.

This document is the property of Johnson, Laschober & Associates, P.C. The unauthorized reproduction, copying or otherwise use of this document is strictly prohibited and any infringement thereupon may be subject to legal action.

C:\REVIT - Local Projects\3042-1604_FS_ARCHITECTURAL_LOCAL_JPEARSON.rvt
12/21/2018 4:25:09 PM
BORDER_A3-ANSI.RFA REV 02/15/2017 RI.B