CONSTRUCTION NOTES:

1. - 6"Ø INCOMING FIRE PROTECTION SERVICE. BFP, FDC, AND PIV LOCATED OUTSIDE BUILDING. SEE CIVIL DRAWINGS FOR CONTINUATION.
2. - 6"Ø SERVICE ENTRANCE; 4"Ø RISER (SEE FIRE SPRINKLER RISER SCHEMATIC 1/F-001)

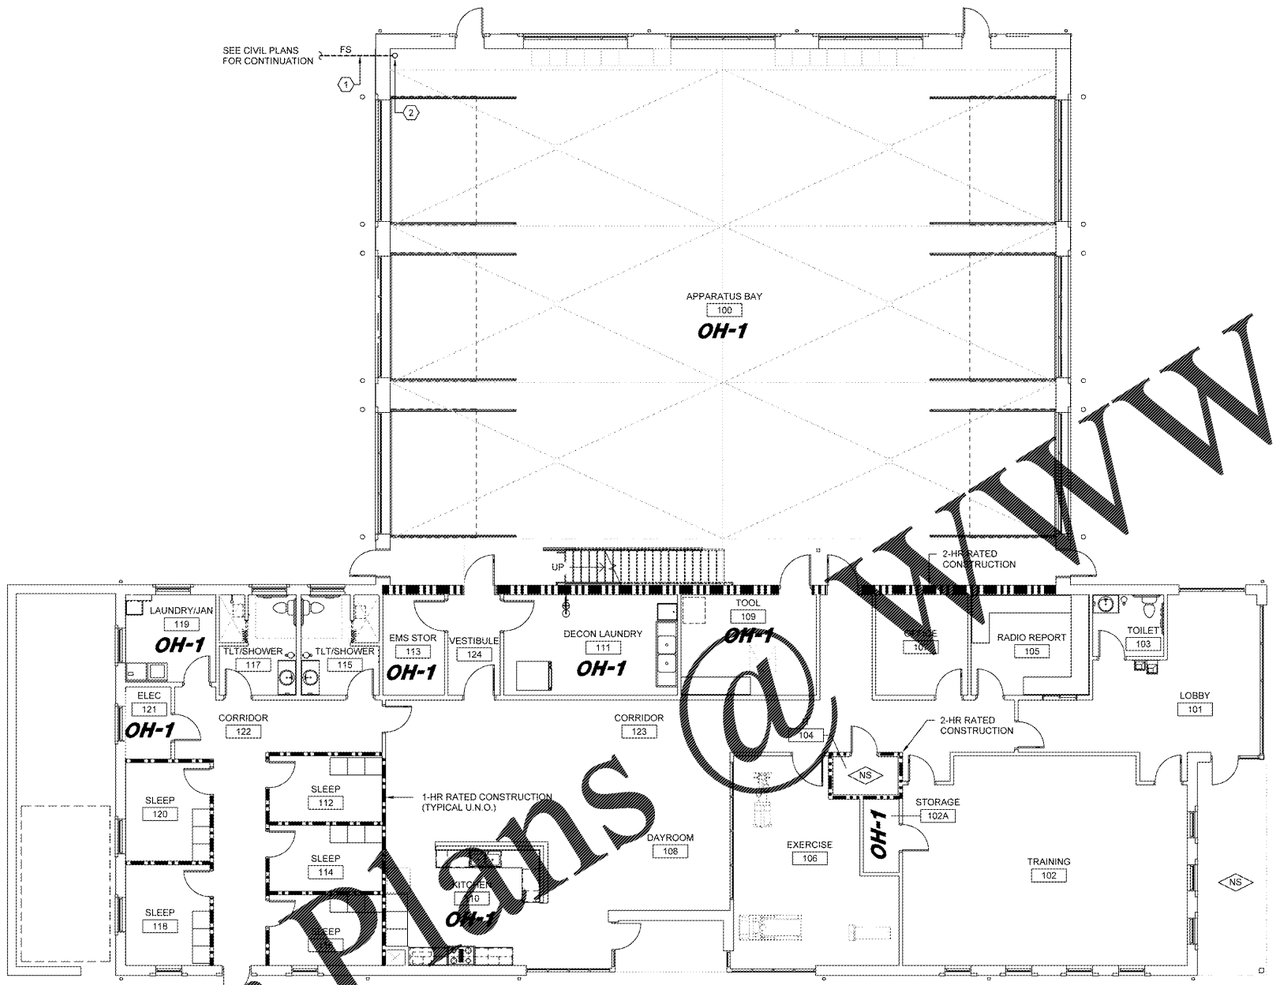

NOTE:
ALL AREAS SHALL BE CONSIDERED
LIGHT HAZARD UNLESS NOTED OTHERWISE.

1 / F-101 FIRE PROTECTION PLAN
SCALE: 1/8" = 1'-0"

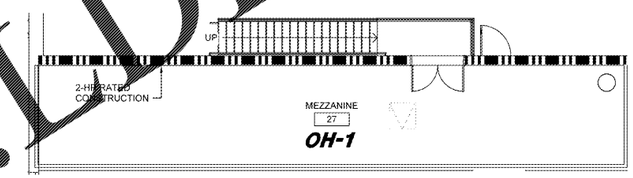

2 / F-101 MEZZANINE FIRE PROTECTION PLAN
SCALE: 1/8" = 1'-0"

0 1 2 4 8 16 24 FT.
SCALE: 1/8" = 1'-0"

Since 1980
Architects • Engineers • Landscape Architects
JOHNSON, LASCHOBER & ASSOCIATES, P.C.
AUGUSTA, GA • MT. PLEASANT, SC
TEL (706) 724-5756 • TEL (843) 619-4656
FAX (706) 724-3955
WWW.THEJLAGROUP.COM

CLIENT: AUGUSTA, GA
535 TELFAIR STREET, AUGUSTA, GA 30901

PROJECT NAME: **FIRE STATION #20**

PROJECT LOCATION: 2820 OLD HIGHWAY 1, HEPHZIBAH, GEORGIA 30815

REV	DATE	BY	DESCRIPTION
0	12/21/18	CVW	ISSUED FOR BID

PROJECT NO.	3042.1604
DRAWN BY :	WBR
CHECKED BY :	CVW
DATE:	8/10/18
SHEET TITLE :	FIRE PROTECTION PLANS
SCALE:	AS NOTED
DRAWING NO	F-101
REV	0

This document is the property of Johnson, Laschober & Associates, P.C. The unauthorized reproduction, copying or otherwise use of this document is strictly prohibited and any infringement thereupon may be subject to legal action.

Order Plans @ www.LDILine.com