LEGEND

TF	TOP OF FOOTING
ToW	TOP OF WALL
BOF	BOTTOM OF FOOTING
- - - - - -	PROPOSED GRADE AT WALL
CJ	CJ (CONTROL JOINT/CONSTRUCTION JOINT)
EJ	EJ (EXPANSION JOINT)
CJ@C	CJ@C (CONSTRUCTION JOINT AT CORNER)

NOTE: CONSTRUCTION VERIFICATION OF THE WALL INSTALLATION BY AN ENGINEER IS REQUIRED BY THE LOCAL MUNICIPALITY AND MUST BE PROVIDED BY A KNOWLEDGEABLE GEOTECHNICAL ENGINEER FAMILIAR WITH CAST-IN-PLACE STRUCTURES.

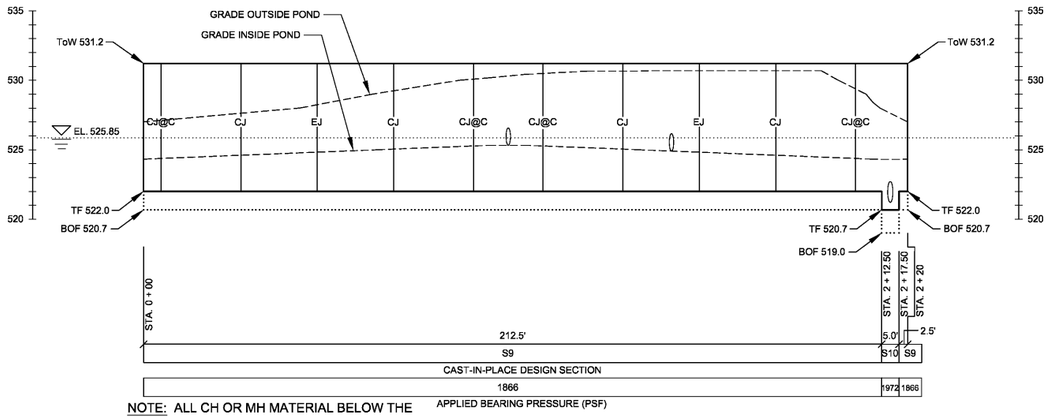

NOTE: ALL CH OR MH MATERIAL BELOW THE WALL REINFORCED ZONE IS TO BE REMOVED AND REPLACED WITH COMPACTED STRUCTURAL FILL PRIOR TO WALL CONSTRUCTION

FRONT FACE ELEVATION VIEW
WALL A

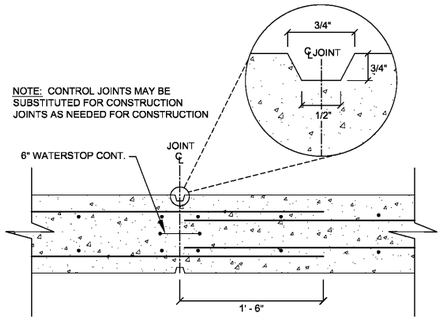

NOTE: CONTROL JOINTS MAY BE SUBSTITUTED FOR CONSTRUCTION JOINTS AS NEEDED FOR CONSTRUCTION

1' - 6"

CONSTRUCTION JOINT
NOT TO SCALE

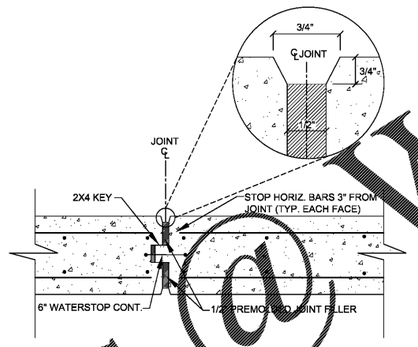

EXPANSION JOINT - 100.0' O.C. MAX.
NOT TO SCALE

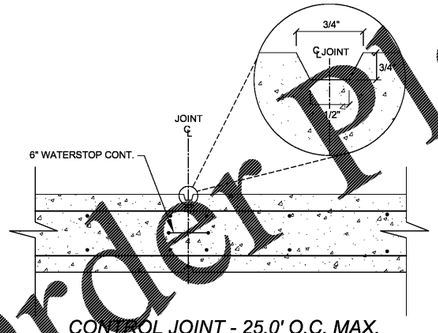

CONTROL JOINT - 25.0' O.C. MAX.
NOT TO SCALE

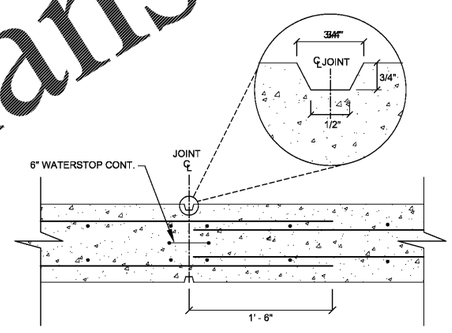

CONSTRUCTION JOINT - 5.0' MIN. FROM CORNER
NOT TO SCALE

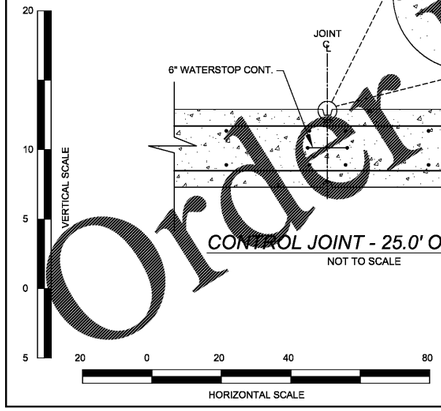

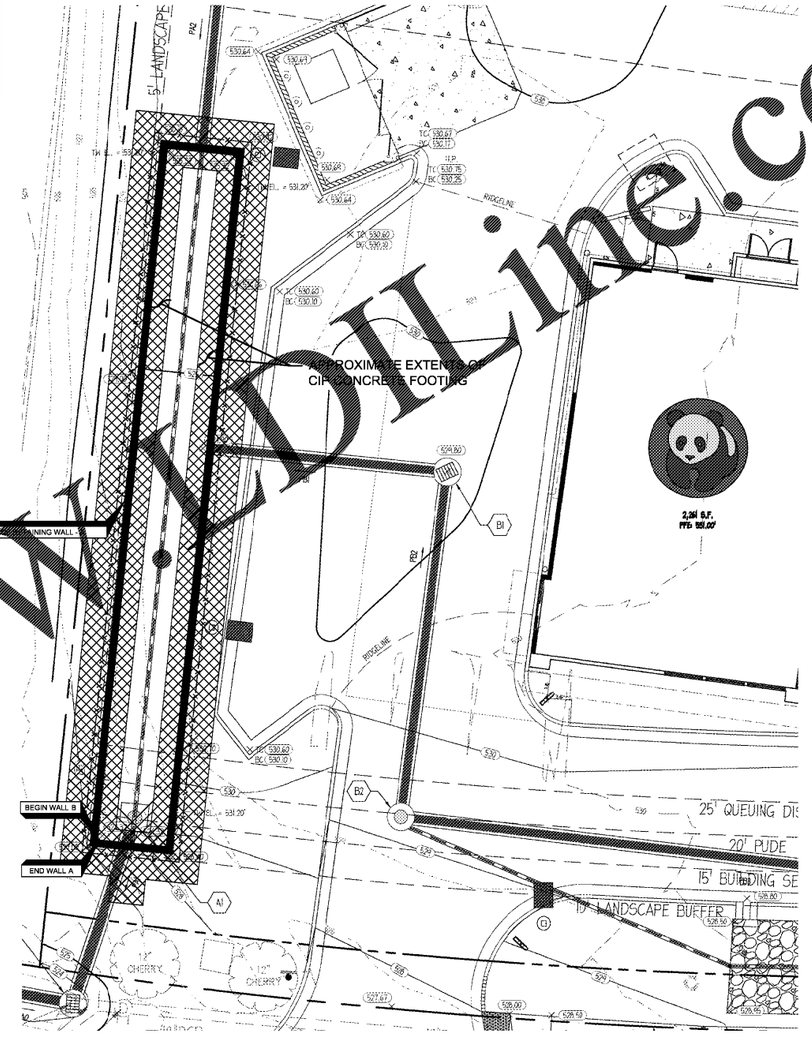

PLAN VIEW
NOT TO SCALE

THE ABOVE PLAN VIEW HAS BEEN COPIED FROM CIVIL SITE PLANS PREPARED BY INGENIUM ENTERPRISES DATED 11/09/2018 FOR REFERENCE. REFER TO CIVIL SITE PLANS FOR STRUCTURE LAYOUT INFORMATION. CAST-IN-PLACE WALL LAYOUT SHALL BE APPROVED BY THE CIVIL SITE DESIGNER PRIOR TO CONSTRUCTION.

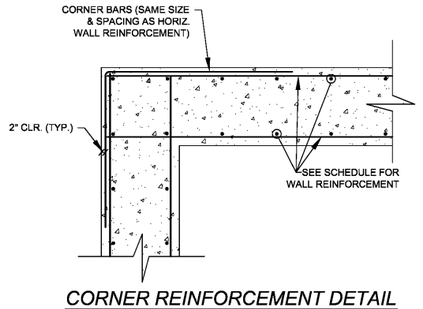

CORNER REINFORCEMENT DETAIL
NOT TO SCALE

THIS DESIGN IS BASED UPON SPECIFIC PROPERTIES OF MATERIALS WHICH ARE PROPRIETARY. ANY SUBSTITUTION OF THE SPECIFIED PRODUCTS OR CHANGE IN STRUCTURE GEOMETRY WILL INVALIDATE THIS DESIGN. THIS DRAWING IS BEING FURNISHED FOR USE ON THIS SPECIFIC PROJECT ONLY. ANY PARTY ACCEPTING THIS DOCUMENT DOES SO IN CONFIDENCE AND AGREES THAT IT SHALL NOT BE DUPLICATED, IN WHOLE OR IN PART, NOR DISCLOSED TO OTHERS WITHOUT THE CONSENT OF ENGINEERED EARTH SOLUTIONS, LLC.
THIS DRAWING, DESIGN NOTES, AND ASSOCIATED CALCULATIONS HAVE BEEN PREPARED BY ENGINEERED EARTH SOLUTIONS, LLC. FROM INFORMATION PROVIDED BY OTHERS. FINAL DETERMINATION OF THE SUITABILITY OF ANY INFORMATION CONTAINED HEREIN IS THE RESPONSIBILITY OF THE USER.

COPYRIGHT © 2018 ENGINEERED EARTH SOLUTIONS, LLC.

Order Plans @ www.PLine.com

REVISION/ISSUE

NO.	DATE	DESCRIPTION
1	11/16/18	ISSUE FOR CONSTRUCTION

DRAWN BY: CWL
DESIGNED BY: CWL
CHECKED BY: LGP
DATE: 11/16/18
SCALE: AS NOTED

INGENIUM ENTERPRISES, INC.
221 ROSWELL STREET, SUITE 100
ALPHARETTA, GA 30009
TEL: (770) 437-8850
CLIENT

ENGINEERED EARTH SOLUTIONS, LLC
441 CREEKSTONE RIDGE
WOODSTOCK, GEORGIA 30188
TEL: (770) 592-2950 FAX: (770) 592-2953
EMAIL: ENGINEERING@EESOLS.COM
ENGINEEREDEARTHSOLUTIONS.COM
ENGINEER

PANDA EXPRESS
TENNESSEE
NASHVILLE

PLAN, ELEVATION VIEW, & DETAIL SHEET

SHEET
CIP2
OF 3

PROJECT NO.: M18-0979