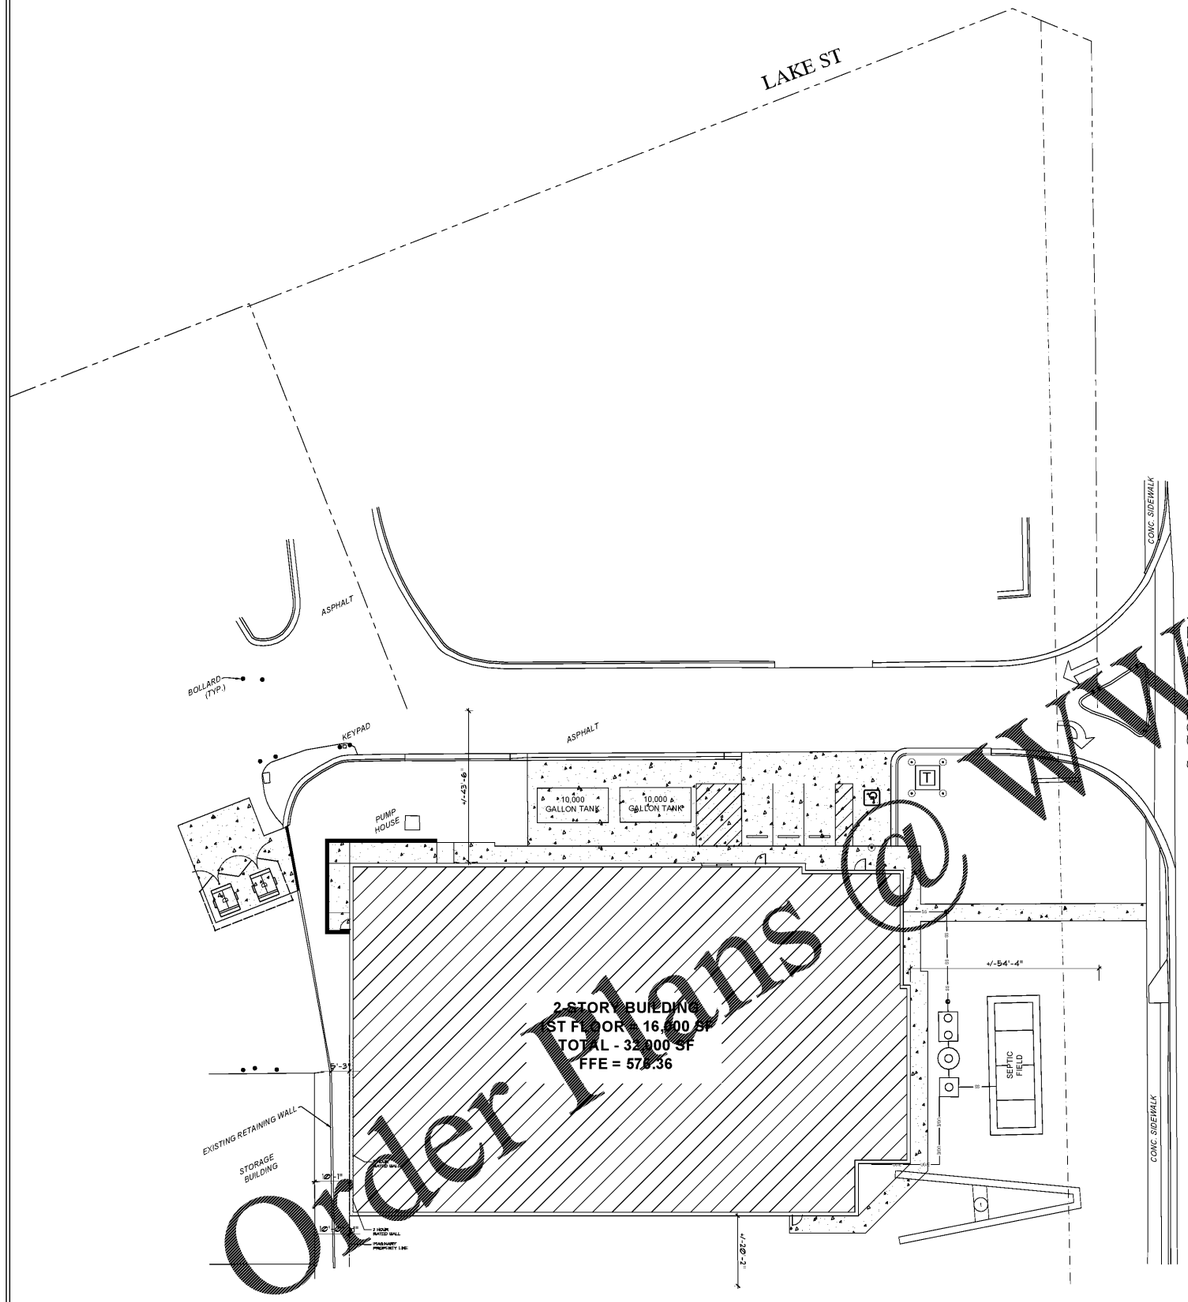

1 A1.0 ARCHITECTURAL SITE PLAN
SCALE: 1/16"=1'-0"

NOTE: PROPERTY DESCRIPTION TAKEN FROM SITE PLAN PREPARED BY FORESITE GROUP, INC.

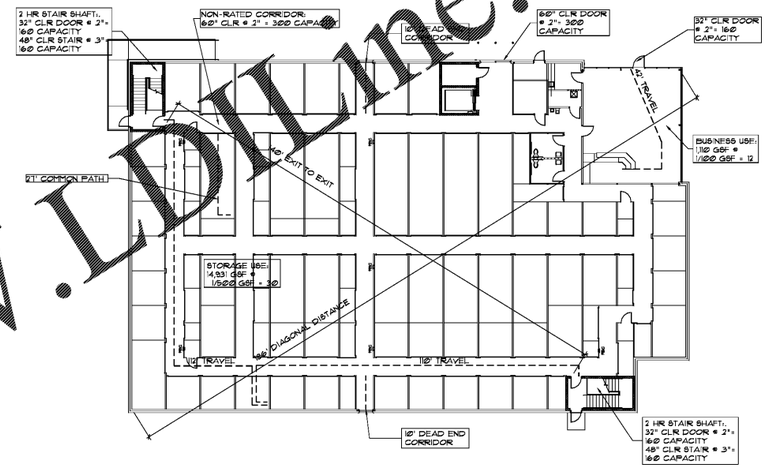

2 A1.0 FIRST FLOOR LIFESAFETY PLAN
SCALE: 1/8"=1'-0"

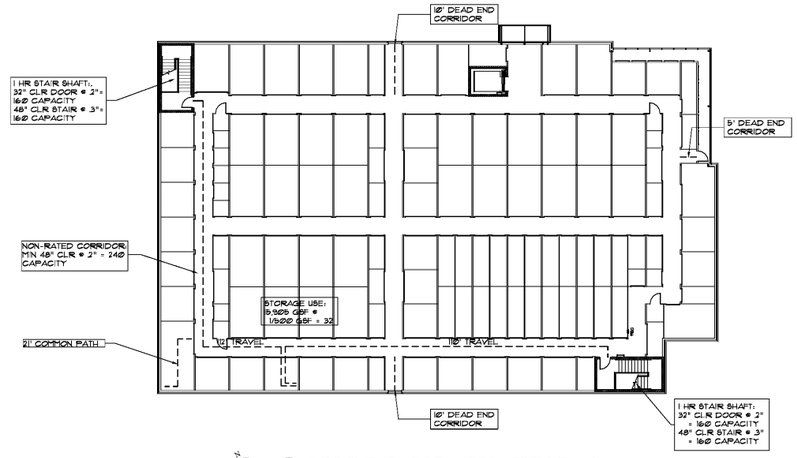

3 A1.0 SECOND FLOOR LIFESAFETY PLAN
SCALE: 1/8"=1'-0"

Order Plans @ WWW.LDLine.com

STATE OF ALABAMA
SCOTT H. STINARD
REGISTERED ARCHITECT

THESE DRAWINGS AND DESIGNS ARE PROPRIETARY TO STINARD ARCHITECTURE, INC. AND SHALL NOT BE USED IN WHOLE OR IN PART WITHOUT THE ARCHITECT'S PERMISSION. THEY WERE PREPARED FOR USE ON THIS SPECIFIC SITE AND ARE NOT SUITABLE FOR USE ON ANY OTHER SITE OR FOR ANY OTHER DATE AND ARE NOT SUITABLE FOR USE BY ANY PERSON OR ENTITY FOR ANY OTHER PURPOSE. ALL DIMENSIONS MUST BE VERIFIED IN THE FIELD BY CONTRACTOR AND THE ARCHITECT NOTIFIED OF ANY DISCREPANCIES BEFORE PROCEEDING WITH CONSTRUCTION. FIGURED DIMENSIONS MAY NOT SCALE DRAWINGS.

Life Storage #354

2020 South College St
Auburn, AL 36832

STINARD ARCHITECTURE INC
217 SOUTH GAY STREET
AUBURN, ALABAMA 36830
(P) 770.325.2400
STINARDARCH.COM

ISSUE: FOR CONSTRUCTION
REVISIONS:

PROJECT NUMBER
201839

DATE
3-15-19

SHEET NUMBER
A1.0