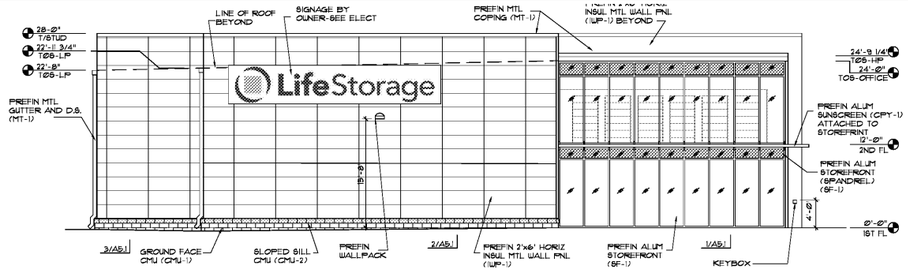

1 A4.1 EAST ELEVATION
SCALE: 1/8"=1'-0"

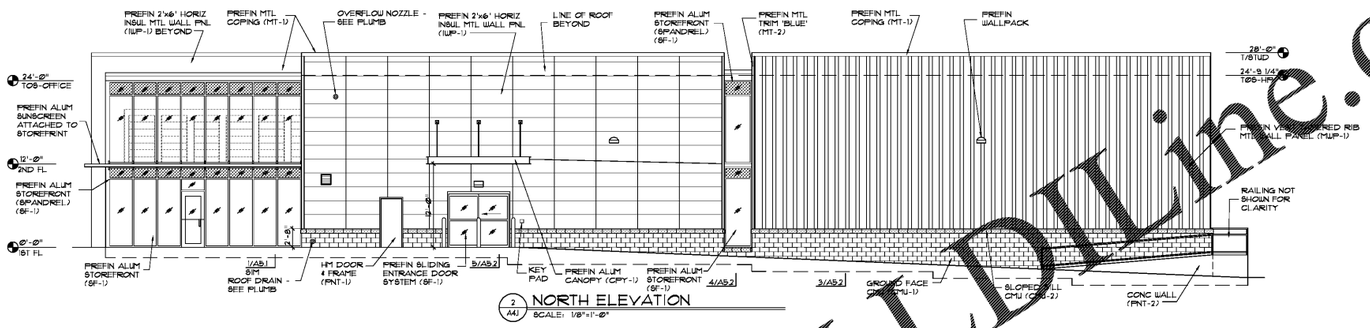

2 A4.1 NORTH ELEVATION
SCALE: 1/8"=1'-0"

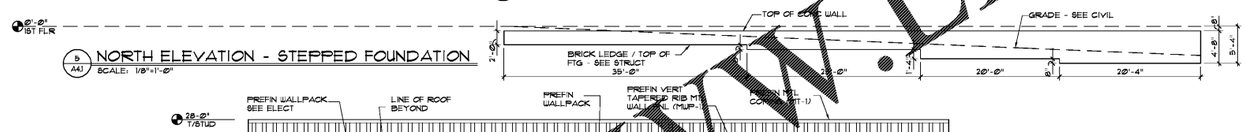

9 A4.1 NORTH ELEVATION - STEPPED FOUNDATION
SCALE: 1/8"=1'-0"

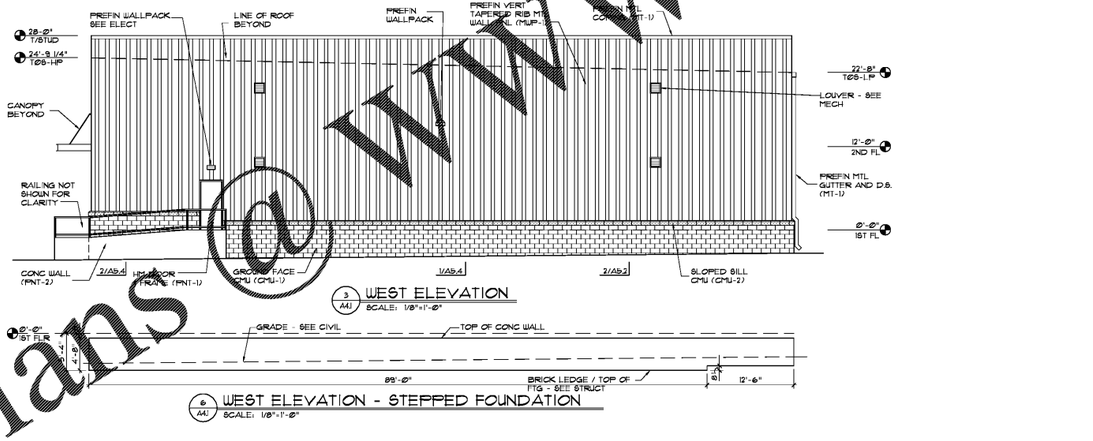

3 A4.1 WEST ELEVATION
SCALE: 1/8"=1'-0"

6 A4.1 WEST ELEVATION - STEPPED FOUNDATION
SCALE: 1/8"=1'-0"

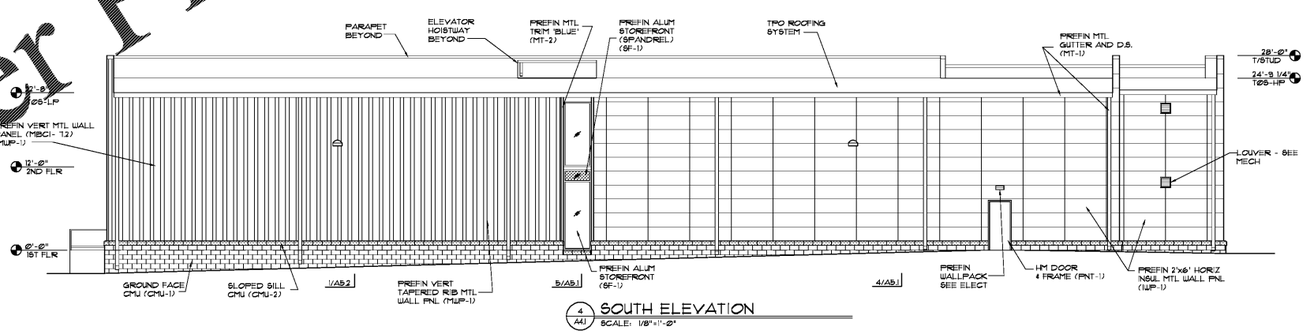

4 A4.1 SOUTH ELEVATION
SCALE: 1/8"=1'-0"

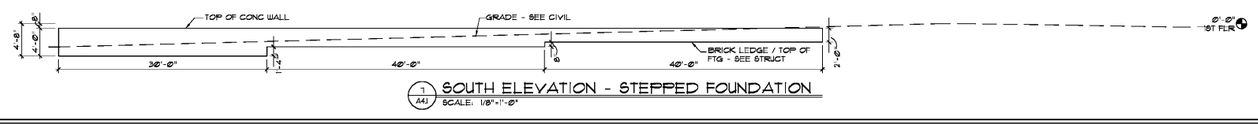

7 A4.1 SOUTH ELEVATION - STEPPED FOUNDATION
SCALE: 1/8"=1'-0"

EXT FINISH AND COLOR SCHEDULE		
MARK	MATERIAL	COLOR
CMU-1	GROUND FACE CONCRETE MASONRY UNIT	JOHNSON CONCRETE CO JCL-3571 'ACADIA', GROUND FINISH
CMU-2	SLOPED SILL CONCRETE MASONRY UNIT	JOHNSON CONCRETE CO JCL-3541 'FOUNTAIN GEYSER', GROUND FINISH
CPY-1	PREFIN ALUM CANOPY	MATCH MBCI "IGLOO WHITE", SATIN
MUP-1	PREFIN HORIZ FLUSH INSUL MTL WALL PNL (MBCI OF ARCHITECTURAL)	MBCI "IGLOO WHITE"
PNT-1	HM DOORS AND FRAMES	SHERWIN WILLIAMS SW7013 "NETWORK GREY", SATIN
PNT-2	CONCRETE	SHERWIN WILLIAMS SW7013 "NETWORK GREY", SATIN
MUP-1	PREFIN VERT TAPERED RIB MTL WALL PNL (MBC 12)	MBCI "TUNDRA"
MT-1	PREFIN MTL TRIM, GUTTERS, AND D.S.	MBCI "TUNDRA"
MT-2	PREFIN MTL TRIM	MBCI "HARBOR BLUE"
SF-1	ALUM STOREFRONT W/ CLEAR GLAZING	YKK "BONE WHITE" UC4335D
SF-2	ALUM STOREFRONT W/ SPANDREL GLAZING	YKK "BONE WHITE" UC4335D W/ ICD OPACI-COAT "STONE WALL"

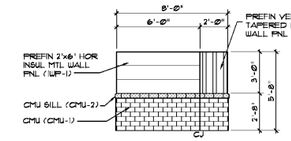

1 A4.1 SAMPLE WALL
SCALE: 1/4"=1'-0"

GC TO PROVIDE SAMPLE WALL AND OBTAIN APPROVAL OF MATERIALS AND COLORS FROM ARCHITECT AND OWNER PRIOR TO PLACING ORDERS

Order Plans @ www.LDLine.com

STATE OF ALABAMA
SCOTT D. STANARD
REGISTERED ARCHITECT

THESE DRAWINGS AND DESIGNS ARE THE PROPERTY OF STANARD ARCHITECTURE, INC. AND SHALL NOT BE USED IN WHOLE OR IN PART WITHOUT THE ARCHITECT'S PERMISSION. THEY WERE PREPARED FOR USE ON THIS SPECIFIC SITE AND ARE NOT SUITABLE FOR USE ON ANY OTHER SITE. THE USE OF THESE PLANS FOR CONSTRUCTION IN ANY MANNER WITHOUT THE ARCHITECT NOTIFIED OF ANY DISCREPANCIES BEFORE PROCEEDING WITH CONSTRUCTION SHALL WAIVE ALL CLAIMS.

Life Storage #354

2020 South College St
Auburn, AL 36832

STANARD ARCHITECTURE INC
217 SOUTH GAY STREET
AUBURN, ALABAMA 36830
T/ 334.329.2900 F/ 270.329.2900
STANARDARCH.COM

ISSUE: FOR CONSTRUCTION
REVISIONS:

PROJECT NUMBER
201839

DATE
3-15-19

SHEET NUMBER
A4.1