EROSION AND SEDIMENT CONTROL LEGEND

CODE	PRACTICE	DETAIL	MAP S M OL
CEP	CONSTR CTION E IT PAD		CEP
FIP	FA RIC DROP INLET PROTECTION		
OP	STORM DRAIN O TLET PROTECTION		OP
M	M LC ING		M
TS	TEMPORAR SEEDING		TS
PS	PERMANENT EGETATION		PS
DC	D ST.CONTROL ON DIST R ED AREAS		DC
	LIMITS OF DIST R ANCE	N A	LOD
	SEDIMENT ARRIER		T PE "A" SILT FENCE

SOIL T PE

MAR N LOAM SAND, 1 TO PERCENT SLOPES

SITE DATA

TOTAL SITE AREA	0	AC
TOTAL DIST R ED AREA	0	AC
TOTAL STORAGE RE IRED		C
TOTAL STORAGE PRO IDED	0	C

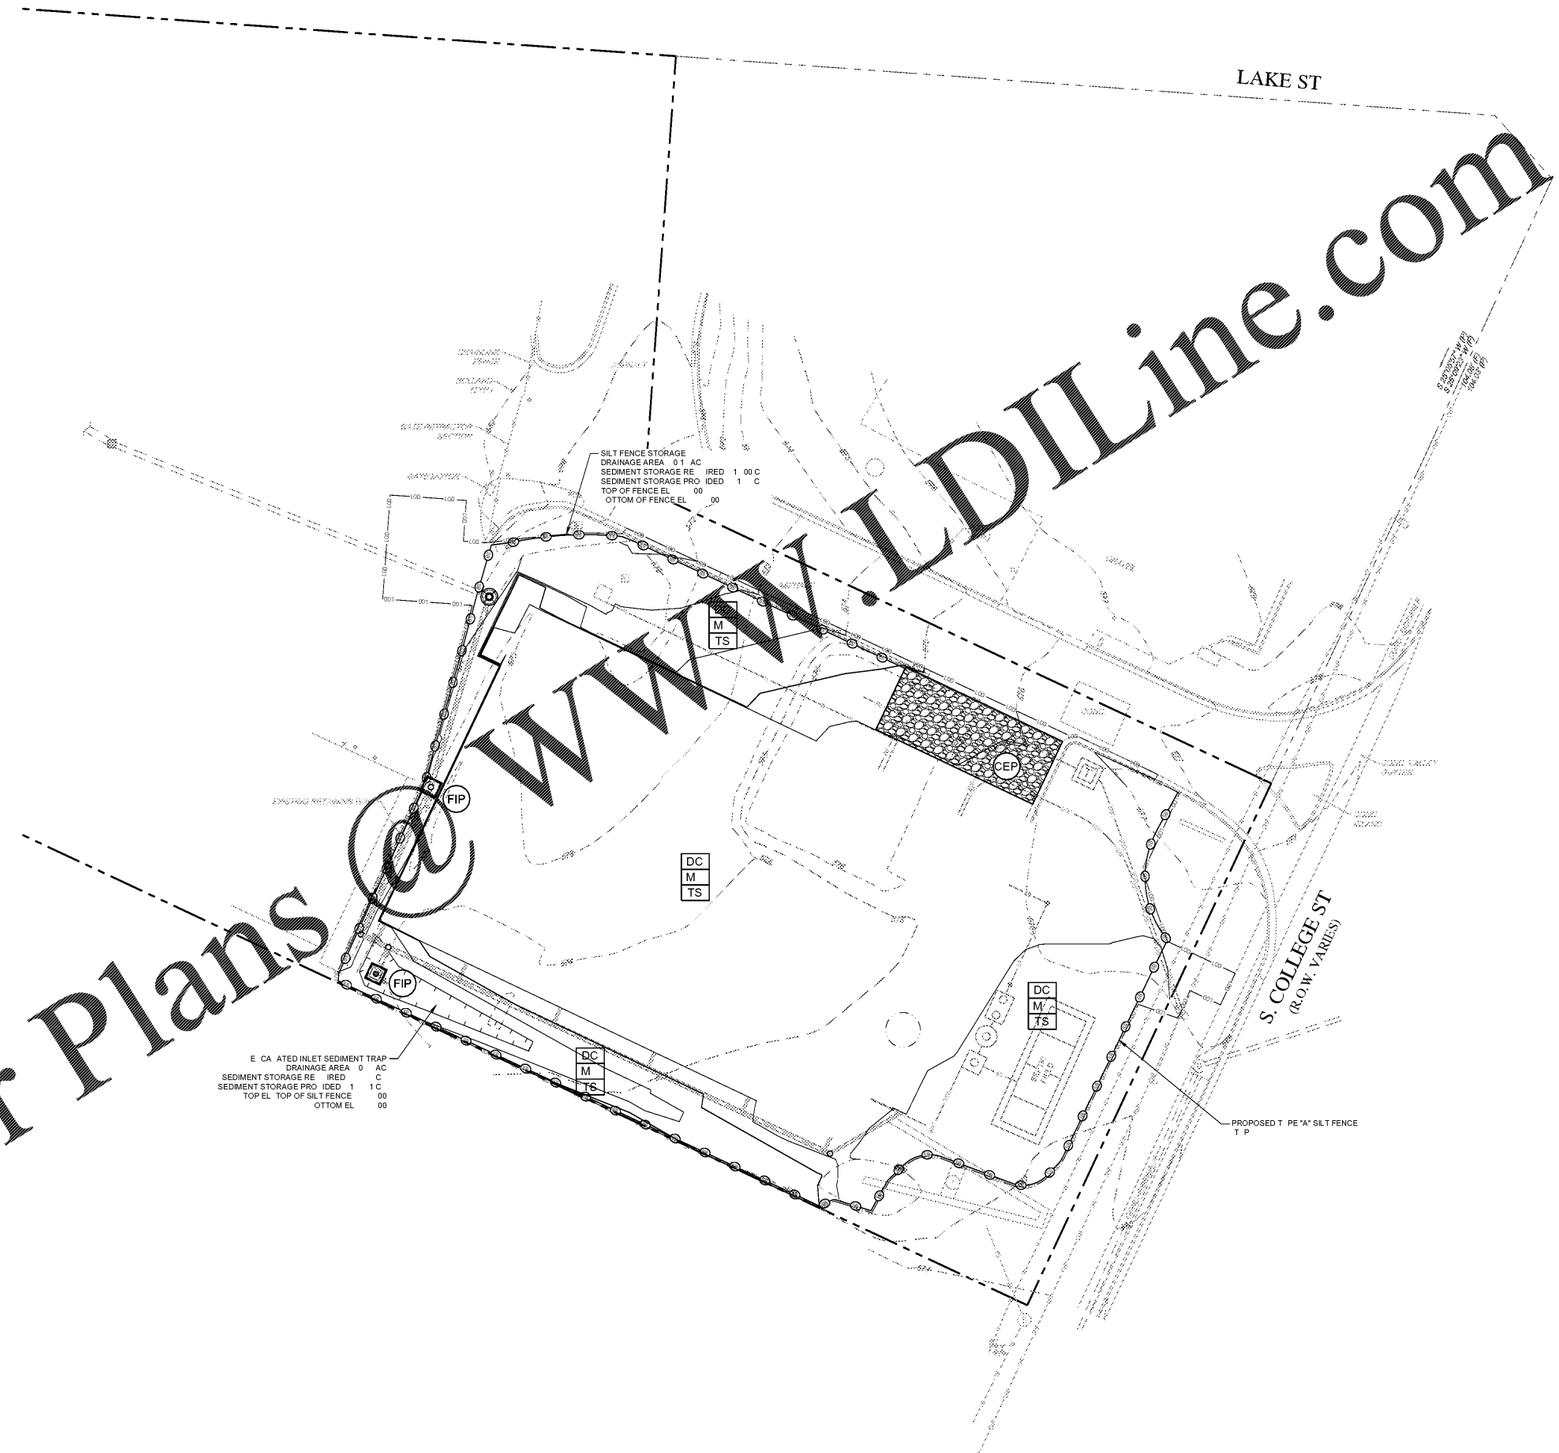

Order Plans @ www.LDILine.com

811 Know what's below Call before you dig

ENGINEER:
FORESITE group
Foresite Group, Inc.
2128 Moores Mill Rd.
Suite C
Auburn, AL 36830
o | 334.887.6064
f | 334.887.6024
w | www.fg-inc.net

DEVELOPER:

LIFE STORAGE
6467 MAIN STREET
WILLIAMSVILLE, NY 14221

CONTACT: ROBERT FISHER

PROJECT:
LIFE STORAGE 354 EXPANSION

2020 S COLLEGE ST
AUBURN, LEE COUNTY, AL 36832
SECTION 12, TOWNSHIP 18 N, RANGE 25 E

SEAL:

REVISIONS	DATE
PERMIT SET	03/20/2019

PROJECT MANAGER:	SWT
DRAWING BY:	ZLR
JURISDICTION:	LEE COUNTY, AL
DATE:	12/21/2018
SCALE:	1" = 20'
TITLE:	

INTERMEDIATE EROSION & SEDIMENT CONTROL PLAN

SHEET NUMBER:

C-4.1

COMMENTS: NOT RELEASED FOR CONSTRUCTION

JOB/FILE NUMBER: 1208.001