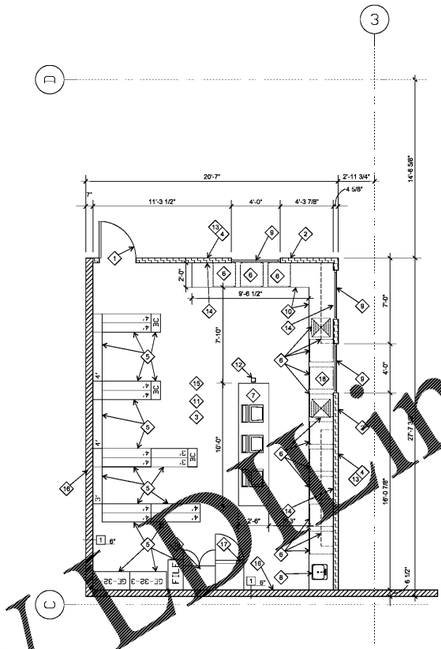

01 PHARMACY TEMP PLAN

SCALE: 1/4" = 1'-0"

SYMBOL LEGEND

- NEW TEMPORARY PARTITION
- NEW PERMANENT PARTITION
- EXISTING FIXTURE TO BE RELOCATED
- NEW FIXTURE
- KEYNOTE
- WALL TYPE. REFER TO A3.2 FOR WALL ASSEMBLY AND NOMENCLATURE.

GENERAL NOTES

1. REFER TO SHEET I1.2 FOR FIXTURE LEGEND.
2. RELOCATE ALL CABINETS, FIXTURES AND EQUIPMENT SHOWN FROM EXISTING PHARMACY TO THE TEMPORARY LOCATION. ALL RELOCATED EQUIPMENT IS TO BE DEMOLISHED ONCE THE NEW PHARMACY IS UP AND RUNNING.
3. GENERAL CONTRACTOR, FIXTURE CONTRACTOR AND REFRIGERATION CONTRACTOR ARE RESPONSIBLE FOR BIDDING ALL TEMPORARY SET EQUIPMENT LOCATIONS SHOWN ON THE PHASING DRAWINGS.
4. REFER TO MECHANICAL, ELECTRICAL AND PLUMBING DRAWINGS FOR TEMPORARY INFORMATION AND SCOPE.

KEYED NOTES

1. INSTALL NEW 3'-0" X 7'-0" WOOD DOOR AND FRAME WITH A SECURABLE LOCK IN NEW TEMPORARY WALL.
2. RELOCATE THE PHARMACY SIGN FOR THE DURATION OF THE TEMPORARY.
3. PROVIDE MOTION SENSOR AND MOUNT AT CEILING HEIGHT INSIDE TEMPORARY PHARMACY.

   INSTALL NEW SECURE TEMPORARY WALLS TO 9'-0" ABOVE FINISHED FLOOR. WALL TO BE 3 5/8" METAL STUD WITH 1/2" GYPSUM BOARD EACH SIDE.
5. RELOCATE THE FIXTURES AND EQUIPMENT FOR THE TEMPORARY PHARMACY. PROVIDE ELECTRICAL AS REQUIRED. THE FIXTURES ARE TO BE RELOCATED AND/OR DISPOSED OF PER KROGER PROJECT MANAGER ONCE THE NEW PHARMACY IS COMPLETE.
6. RELOCATE BELOW AND ABOVE COUNTER FIXTURES FROM EXISTING PHARMACY. PROVIDE ELECTRICAL AND DATA AS REQUIRED. RELOCATE OR DISPOSE OF PER KROGER PROJECT MANAGER ONCE THE NEW PHARMACY IS COMPLETE.
7. PROVIDE NEW TEMPORARY FREE STANDING ISLAND COUNTER TOP. COUNTER TOP TO BE A NEUTRAL PLASTIC LAMINATE INSTALLED OVER RELOCATED CABINETS. COUNTER HEIGHT IS TO MEET ACCESSIBILITY CODE.
8. INSTALL NEW SINK. CONNECT THE HOT AND COLD WATER TO THE EXISTING LINES IN THE AREA. REFER TO PLUMBING DRAWINGS. INSTALL A SUMP PUMP BELOW THE SINK TO PIPE THE WASTE WATER OVERHEAD.
9. LOCKABLE 4'-0" X 4'-0" DOUBLE SLIDING WINDOW MADE OF TEMPERED GLASS. ONCE THE PHARMACY HAS BEEN RELOCATED TO ITS FINAL LOCATION THE WINDOWS AND TEMPORARY WALLS ARE TO BE REMOVED.
10. PROVIDE NEW TEMPORARY COUNTER TOP. COUNTER TOP TO BE A NEUTRAL PLASTIC LAMINATE INSTALLED OVER RELOCATED CABINETS. COUNTER HEIGHT IS TO MEET ACCESSIBILITY CODE.
11. PAINT ALL WALLS INSIDE TEMPORARY PHARMACY PT-005.
12. PROVIDE RELOCATED POWER POLE.
13. PAINT ALL EXTERIOR SIDES OF TEMPORARY PHARMACY WALLS PT-923.
14. PROVIDE POWER AT EXISTING AND TEMPORARY WALLS AS NEEDED FOR EQUIPMENT. COORDINATE WITH KROGER PROJECT MANAGER.
15. PROVIDE ADEQUATE OVERHEAD SUPPORT AND COVER TOP WITH 2X4 HARDWARE CLOTH (WELDED WIRE FENCING) FOR SECURITY.
16. NEW PERMANENT PARTITION, REFER TO SHEETS A1.1.1 AND A3.2 FOR ADDITIONAL INFORMATION.
17. RELOCATE EXISTING REFRIGERATOR, RE: ELECTRICAL DRAWINGS FOR MORE INFORMATION.
18. RELOCATE EXISTING UNDER COUNTER FREEZER, RE: ELECTRICAL DRAWINGS FOR MORE INFORMATION.
19. RELOCATE EXISTING REFRIGERATED BILL STORAGE FIXTURE, RE: ELECTRICAL DRAWINGS FOR MORE INFORMATION.

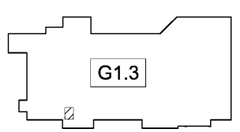

KEY PLAN

SCALE: NOT TO SCALE

NORTH

Order Plans @ www.EDLine.com

KROGER
STORE #473
2013 UNIVERSITY AVENUE
OXFORD, MISSISSIPPI
38655
A DEVELOPMENT OF:
THE KROGER COMPANY

naos
Naos Design Group Of Mississippi, PLLC.
MARC BREETZ, ARCHITECT
645 Lakeland East Drive
Suite 101
Flowood, Mississippi 39232
(p) 303.759.5777
(f) 720.360.4281
ARCHITECT OF RECORD

CDS
COMMERCIAL DESIGN SYSTEMS, INC.
13825 SW GALBREATH DRIVE
SHERWOOD, OREGON 97140
503.885.7000 (F)503.625.8002
INTERIOR DECOR

Pickering
Pickering Firm, Inc.
Architecture · Engineering
Planning · Surveying
8775 Lenox Center Court, Suite 300
Memphis, TN 38115
901.726.0810
ENGINEER OF RECORD:
STRUCTURAL
MECHANICAL
ELECTRICAL
CIVIL ENGINEER

V-SOFT INFRASTRUCTURE
8260 CHESTER ROAD
CINCINNATI, OH 45246
T: 513-598-3699
LOW VOLTAGE

telgian
TELGIAN CORPORATION
10230 SOUTH 50TH PLACE
SUITE 100
PHOENIX, AZ 85044
T: (877) 835-4426
HTTP://WWW.TELGIAN.COM
FIRE PROTECTION

ISSUE LOG

NO.	REV.	DESCRIPTION	DATE
1	-	PERMIT SET	12/06/18
2	-	BID SET	03/21/19

JOB:	SCALE:
2018041	1/4" = 1'-0"

SHEET NO.

G1.3

TEMPORARY PHARMACY PLAN

COPYRIGHT © 2018 NACS DESIGN GROUP OF MISSISSIPPI, PLLC. ALL RIGHTS RESERVED. THIS DRAWING MAY NOT BE REPRODUCED IN ANY FORM, BY ANY ELECTRICAL, FOR ANY PURPOSE, WITHOUT PRIOR WRITTEN CONSENT FROM NACS.