KEYED NOTES CONTINUED ◇

24. NEW LIGHT FIXTURE. RE: ELECTRICAL DRAWINGS.
25. EXTERIOR WALL MOUNTED LIGHTING RE: ELECTRICAL DRAWINGS.
26. INSTALL NEW DOCKLIGHTS. RE ASD-52A.
27. NEW DECOR LIGHTING TO BE INSTALLED BY ELECTRICIAN. INSTALL LIGHTING AFTER DECOR ELEMENT HAS BEEN INSTALLED.
28. NEW DECOR LIGHTING BY STARBUCKS VENDOR TO BE INSTALLED BY ELECTRICIAN. INSTALL LIGHTING AFTER DECOR ELEMENT HAS BEEN INSTALLED.
29. NEW LIGHT FIXTURE TO BE INSTALLED ABOVE COOLER. RE: ELECTRICAL DRAWINGS.
30. NEW EXTERIOR LIGHT IS TO BE SECURED TO THE CHAIN LINK FENCE POST.
31. NEW EXTERIOR LIGHT TO BE SURFACE MOUNTED TO THE CANOPY.
32. NEW EXTERIOR LIGHT TO BE MOUNTED IN THE VINYL SOFFIT AND FRAMING.
33. EXISTING LIGHTING TO REMAIN.
34. EXISTING CANOPY TO BE PAINTED, RE A2.1 SERIES FOR NEW FINISH COLOR.
35. NEW BASCART DOOR IS TO BE A VERTICAL LIFT DOOR WITH WALL ANCHORED SUPPORTS.
36. EXISTING GAS PIPING RUNNING BELOW THE CEILING. RE: MECHANICAL DRAWINGS.
37. NEW GAS PIPING, PAINT TO MATCH ADJACENT WALL FINISH. RE: MECHANICAL DRAWINGS.
38. PROVIDE 3" OF SOUND ATTENUATION INSULATION ABOVE THE CEILING.
39. INSTALL PAINTED NEW STEEL CANOPY, PT.013, RE: 07/A3.1.3 AND STRUCTURAL DRAWINGS.
40. INSTALL NEW DOCKLIGHT, RE ASD-52.
41. SEE 01/A6.1.4 FOR HEADER DETAIL AT B-PARTING DOOR.

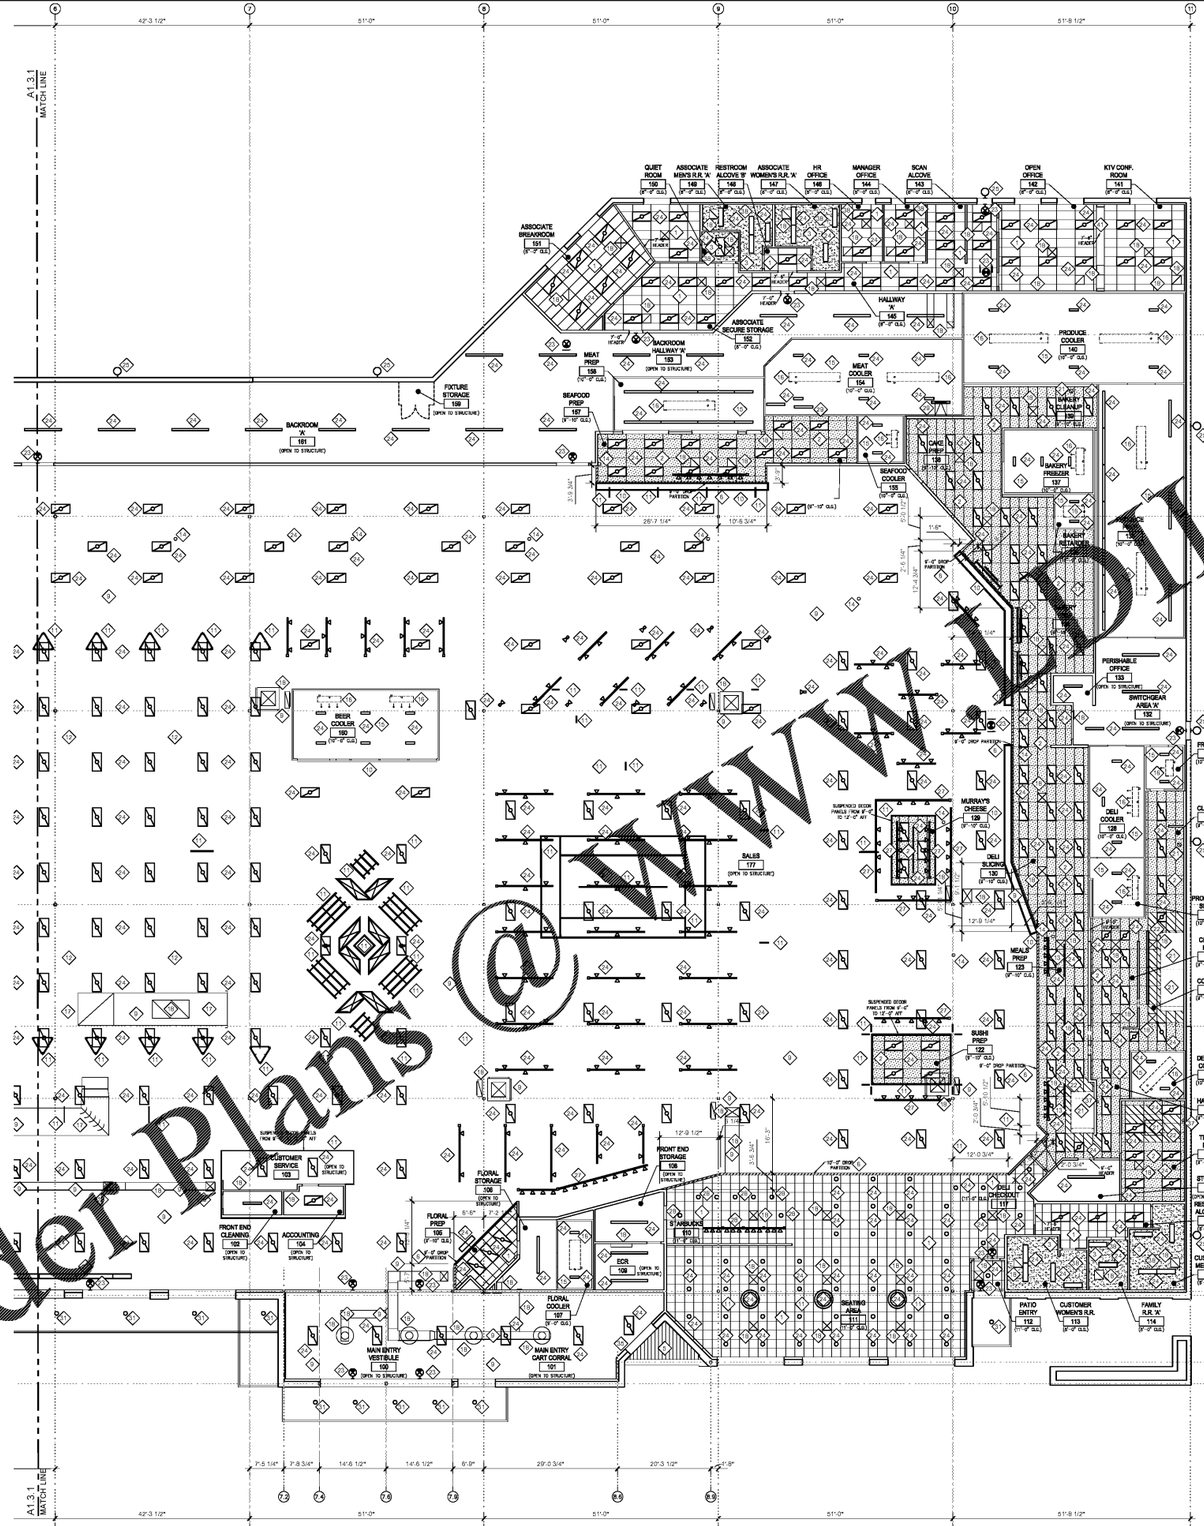

PARTIAL REFLECTED 01 CEILING PLAN EAST

SCALE: 3/32" = 1'-0"

LEGEND, SYMBOLS AND NOTES APPLY TO BOTH A1.3.1 AND A1.3.2 SHEETS, SOME ITEMS MY NOT APPEAR ON THIS SHEET

SYMBOL LEGEND

- SOFFIT TO REMAIN
- NEW PARTITION - PER A5.2/2/1 & A3.1.1/03
- NEW 2x4 SUSPENDED ACOUSTICAL CEILING
- NEW 2x2 SCORED PATTERN ON 2X4 SUSPENDED ACOUSTICAL CEILING
- NEW 2x4 SUSPENDED VINYL CEILING
- NEW 2x4 SUSPENDED METAL CEILING
- NEW GYPSUM BOARD SOFFIT/CEILING
- NEW ALUMINUM SOFFIT PANELS (SLOTTED AND RUN AS INDICATED)
- EXISTING AIR DISTRIBUTION DEVICE
- NEW AIR DISTRIBUTION DEVICE
- EXISTING FLUORESCENT LIGHTING
- EXISTING 8'-0" SUSPENDED LIGHT
- NEW 2X4 LIGHT
- NEW 2'-0" LIGHT
- NEW 4'-0" SUSPENDED LIGHT
- NEW 8'-0" SUSPENDED LIGHT
- NEW RECESSED LIGHT.
- NEW BUILDING MOUNTED LIGHT
- NEW TRACK LIGHT
- NEW SINGLE POINT TRACK LIGHT
- NEW COOLER/FREEZER LIGHT
- NEW PENDANT LIGHT

GENERAL NOTES

1. PATCH AND REPAIR SOFFITS, PARTITIONS AND HEADWALLS AS NEEDED.
2. SEE STRUCTURAL, MECHANICAL, AND ELECTRICAL DRAWINGS FOR ADDITIONAL INFORMATION.
3. RAISE, LOWER, AND OR RELOCATE PLUMBING, MECHANICAL, ELECTRICAL, REFRIGERATION AND FIRE SPRINKLER LINES AND EQUIPMENT AS REQUIRED FOR NEW CEILING, VERIFY IN FIELD.
4. THE EXISTING FIRE ALARM AND FIRE SPRINKLER SYSTEMS ARE TO REMAIN OPERATIONAL UNTIL THE NEW SYSTEM IS OPERATIONAL AND APPROVED BY THE AUTHORITY HAVING JURISDICTION.
5. PROVIDE CONTROL JOINTS IN GYP. BD. SOFFITS SPACED NO MORE THAN 30'-0" O.C.
6. ALL DIMENSIONS TO BE VERIFIED IN THE FIELD.
7. THE GENERAL CONTRACTOR IS TO PROVIDE 50 NEW ACOUSTICAL AND VINYL FACED CEILING TILES TO MATCH EXISTING FOR FUTURE STORE MAINTENANCE.
8. ALL HVAC WALL GRILLES TO BE PAINTED TO MATCH SURROUNDING WALL BACKGROUND COLOR, UNLESS OTHERWISE NOTED.
9. REFER TO A5.1 SERIES FOR ARCHITECTURAL STANDARD DETAILS (ASD'S) AND GENERAL INSTALLATION DETAILS (GISD'S)

KEYED NOTES ◇

1. NEW 2x4 SUSPENDED ACOUSTIC CEILING TILES AND GRID.
2. NEW 2x4 SUSPENDED VINYL CEILING TILES AND GRID.
3. PROVIDE NEW METAL FRAMING, MOISTURE RESISTANT GYPSUM BOARD AND PAINT, PT-702.
4. PROVIDE MINIMUM OF 22"X36" NEW LOCKABLE ACCESS PANEL.
5. PROVIDE NEW METAL FRAMING AND EXTERIOR ALUMINUM SOFFIT PANELS. FLUTES ARE TO RUN IN DIRECTION INDICATED.
6. NEW DROP PARTITION PER A3.1.3/03 & A3.2/21.
7. REFER TO ASD-50 FOR PHARMACY GRILLE TRACK.
8. NEW PREFABRICATED CANOPY, RE: STRUCTURAL DRAWINGS & 01/A3.1.1.
9. ALL ITEMS LOCATED IN THE STRUCTURE ABOVE THE SALES FLOOR AND VESTIBULES ARE TO BE PAINTED, PT-730. THIS INCLUDES BUT IS NOT LIMITED TO THE DUCT WORK, REFRIGERATION LINES, SPRINKLER PIPING, PLUMBING PIPING, CABLING, UNISTRUT, STRUCTURE, ECT.
10. NEW WALL DECOR ELEMENT, RE: DECOR DRAWINGS (01.3.1-01.3.3, 01.5, 02.0 SERIES). ELEMENT SUPPLIED BY KROGER AND INSTALLED BY GENERAL CONTRACTOR. COORDINATE ALL DECOR BLOCKING PRIOR TO CLOSING IN NEW SOFFITS AND PARTITIONS.
11. NEW HANGING DECOR ELEMENT, RE: DECOR DRAWINGS ELEMENT (01.3.1-01.3.3, 01.5, 02.0 SERIES). SUPPLIED BY KROGER AND INSTALLED BY GENERAL CONTRACTOR. ALL SUSPENDED DECOR IS TO BE INSTALLED TO THE TOP CORD OF THE JOIST WITHOUT EXCEPTION. CONDUIT OR UNISTRUT IS TO BE USED WHERE NECESSARY.
12. REFER TO CENTER STORE FIXTURE SIGNAGE PLACEMENT GUIDE ON A5.2 FOR ISLE PRODUCE SIGNS.
13. INSTALL NEW MENU BOARDS RE: ELECTRICAL DRAWINGS PER ASD-72.
14. REFER TO RISD.35 AND RISD.35A FOR REFRIGERATION RISERS. PAINT RISERS PT-730 TO MATCH COLUMNS.
15. REFRIGERATION CONTRACTOR TO INSTALL NEW COOLER/FREEZER PANEL CEILING.
16. REFRIGERATION CONTRACTOR IS TO INSTALL NEW EVAPORATIVE COIL.
17. EXISTING AIR DISTRIBUTION DEVICE/DUCT WORK TO REMAIN, RE: MECHANICAL DRAWINGS.
18. NEW AIR DISTRIBUTION DEVICE/DUCT WORK, REFER TO MECHANICAL DRAWINGS.
19. EXISTING GAS FIRED UNIT HEATER, RE: MECHANICAL DRAWINGS.
20. DE-STRATIFICATION FAN, RE: MECHANICAL DRAWINGS. MOUNT THE NEW FAN ON UNISTRUT CONNECTED TO THE TOP CORD OF THE CLOSEST TWO JOISTS.
21. NEW VENTHOOD, RE: MECHANICAL DRAWINGS.
22. SURROUND THE HOOD WITH A MINIMUM OF 18" PF STAINLESS STEEL LAY IN CEILING PANELS. INSTALL METAL PANELS TO THE NEXT FULL TILE OUTSIDE THE MINIMUM CLEARANCE, NOT CUT STAINLESS STEEL PANELS WILL BE ACCEPTED.
23. NEW PHOTOLUMINESCENT EXIT SIGN. SUPPLIED AND INSTALLED BY GENERAL CONTRACTOR.

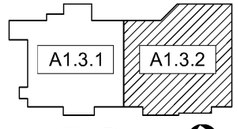

KEY PLAN

SCALE: NOT TO SCALE

NORTH

Order Plans @ www.BidLine.com

KROGER
STORE #473
2013 UNIVERSITY AVENUE
OXFORD, MISSISSIPPI 38655
A DEVELOPMENT OF:
THE KROGER COMPANY

naos
Naos Design Group Of Mississippi, PLLC.
MARC BREETZ, ARCHITECT
645 Lakeland East Drive
Suite 101
Flowood, Mississippi 39232
(p) 303.759.5777
(f) 720.360.4281
ARCHITECT OF RECORD

CDS
COMMERCIAL DESIGN SYSTEMS, INC.
13825 SW GALBREATH DRIVE
SHERWOOD, OREGON 97140
503.885.7000 (F)503.625.8002
INTERIOR DECOR

Pickering
Pickering Firm, Inc.
Architecture · Engineering
Planning · Surveying
6775 Lenox Center Court, Suite 300
Memphis, TN 38115
901.726.0810
ENGINEER OF RECORD:
STRUCTURAL
MECHANICAL
ELECTRICAL
CIVIL ENGINEER

V-SOFT INFRASTRUCTURE
1560 CHESTER ROAD
CINCINNATI, OH 45246
T: 513-598-3619
LOW VOLTAGE

telgian
TELGIAN CORPORATION
10230 SOUTH 50TH PLACE
SUITE 100
PHOENIX, AZ 85044
T: (877) 835-4426
HTTP://WWW.TELGIAN.COM
FIRE PROTECTION

ISSUE LOG

NO.	REV.	DESCRIPTION	DATE
1		PERMIT SET	12/06/18
2		BID SET	03/21/19

JOB:	SCALE:
2018041	3/32" = 1'-0"

SHEET NO.

A1.3.2

PARTIAL REFLECTED CEILING PLAN WEST

COPYRIGHT © 2019 NAOS DESIGN GROUP OF MISSISSIPPI, PLLC. THESE DRAWINGS ON PAPER/TRANSFER MAY NOT BE REPRODUCED IN ANY FORM, BY ANY METHOD, FOR ANY PURPOSE, WITHOUT PRIOR WRITTEN CONSENT FROM NAOS