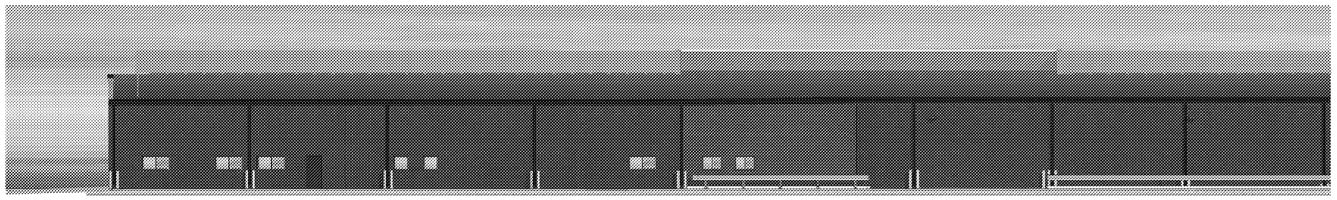

01 PARTIAL NORTH ELEVATION EAST

SCALE: 3/32" = 1'-0"

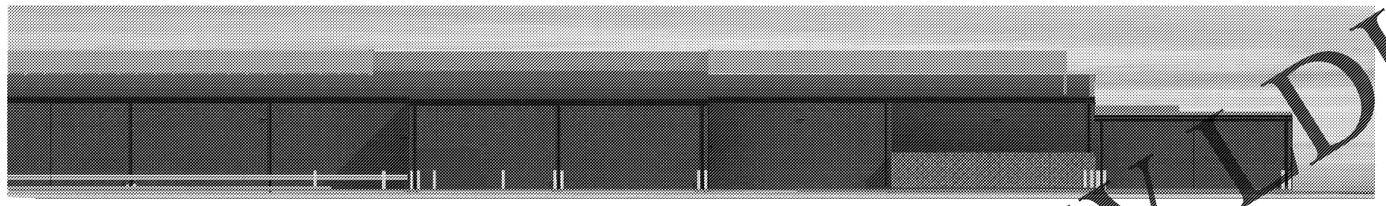

02 PARTIAL NORTH ELEVATION WEST

SCALE: 3/32" = 1'-0"

03 EAST ELEVATION

SCALE: 3/32" = 1'-0"

LEGEND, SYMBOLS AND NOTES APPLY TO SHEETS A2.2.1, A2.2.2 AND A2.2.3, SOME ITEMS MY NOT APPEAR ON THIS SHEET

SYMBOL LEGEND

- (X) WINDOW LETTER, REFER TO WINDOW SCHEDULE ON A6.1.4
- (DR) DOOR/FRAME NUMBER, REFER TO DOOR AND FRAME SCHEDULE ON A6.1.1 & A6.1.2

EXTERIOR FINISHES

SEE SPECIFICATION SECTION 01 61 23 FOR EXTERIOR FINISH INFORMATION.

- AE-01 AUTOMATIC ENTRANCE DOOR ASSEMBLIES - CLEAR ANODIZED
- AS-01 ALUMINUM STOREFRONT - CLEAR ANODIZED
- BR-01 MODULAR BRICK - GLEN GERY REDBURN, WITH COLOR MATCHED DARK GRAY MORTAR TO MATCH EXISTING
- BR-02 MODULAR BRICK - GLEN GERY REDBURN, WITH WHITE MORTAR TO MATCH EXISTING.
- BR-03 SOLDIER BRICK -GLEN GERY REDBURN, WITH COLOR MATCHED DARK GRAY MORTAR TO MATCH EXISTING.
- BR-04 ROWLOCK BRICK - GLEN GERY REDBURN, WITH COLOR MATCHED DARK GRAY MORTAR TO MATCH EXISTING.
- CN-01 MANUFACTURED CANOPY - MAPES [illegible] ENTRIES PREFINISHED METAL - CLEAR ANODIZED
- DT-01 DECORATIVE METAL FENCING GATE - [illegible] BALTIMORE ELITE
- FC-01 HORIZONTAL FIBER CEMENT SIDING - ALLURA PLYCEM - CEDAR MILL - PEWTER
- MC-01 METAL COPING - FIRESTONE BUILDING PRODUCTS - DARK BRONZE
- MC-02 METAL CAP FLASHING - FIRESTONE BUILDING PRODUCTS - DARK BRONZE
- MC-03 METAL [illegible]ING - FIRESTONE BUILDING PRODUCTS - SILVER METALLIC
- MD-01 METAL DOWNSPOUT - FIRESTONE BUILDING PRODUCTS - DARK BRONZE
- MD-02 METAL DOWNSPOUT - FIRESTONE BUILDING PRODUCTS - CLEAR ANODIZED
- MG-01 METAL GUTTER - FIRESTONE BUILDING PRODUCTS - DARK BRONZE
- MS-01 METAL ROOF SCREEN - ROOFSCREEN.COM - ASH GRAY, STANDARD TRIM, SLATTED LOUVER FINISH
- PT-01 PAINT - SHERWIN WILLIAMS - COBBLE BROWN - SW6082
- PT-02 PAINT - SHERWIN WILLIAMS - SAFETY YELLOW - SW6654
- PT-12 PAINT - SHERWIN WILLIAMS - TO MATCH FIRESTONE BUILDING PRODUCTS - DARK BRONZE

KROGER
STORE #473

2013 UNIVERSITY AVENUE
OXFORD, MISSISSIPPI 38655

A DEVELOPMENT OF:
THE KROGER COMPANY

naos
Naos Design Group Of Mississippi, PLLC.
MARC BREETZ, ARCHITECT
645 Lakeland East Drive
Suite 101
Flowood, Mississippi 39232
(p) 303.759.5777
(f) 720.360.4281
ARCHITECT OF RECORD

CDS
COMMERCIAL DESIGN SYSTEMS, INC.
13825 SW GALBREATH DRIVE
SHERWOOD, OREGON 97140
503.885.7000 (F)503.625.6002
INTERIOR DECOR

Pickering
Pickering Firm, Inc.
Architecture - Engineering
Planning - Surveying
6775 Lenox Center Court, Suite 300
Memphis, TN 38115
901.726.0810
ENGINEER OF RECORD:
STRUCTURAL
MECHANICAL
ELECTRICAL
CIVIL ENGINEER

V-SOFT INFRASTRUCTURE
8560 CHESTER ROAD
CINCINNATI, OH 45215
T: 513-698-3849
LOW VOLTAGE

telgian
TELGIAN CORPORATION
10230 SOUTH 50TH PLACE
SUITE 100
PHOENIX, AZ 85044
T: (877) 835-4428
HTTP://WWW.TELGIAN.COM
FIRE PROTECTION

ISSUE LOG

NO.	REV.	DESCRIPTION	DATE
1	-	PERMIT SET	12/06/16
2	-	BID SET	03/21/18

JOB:	SCALE:
2016041	3/32" = 1'-0"

SHEET NO.

A2.2.2

COLOR EXTERIOR ELEVATIONS

COPYRIGHT © 2016 NAOS DESIGN GROUP OF MISSISSIPPI, PLLC. THESE DRAWINGS ARE NOT TO BE REPRODUCED, NOR ARE THEY TO BE USED IN ANY FORM, IN WHOLE OR IN PART, FOR ANY PURPOSE WHATSOEVER WITHOUT THE WRITTEN CONSENT OF NAOS DESIGN GROUP OF MISSISSIPPI, PLLC.

Order Plans @ WWW.DILine.com