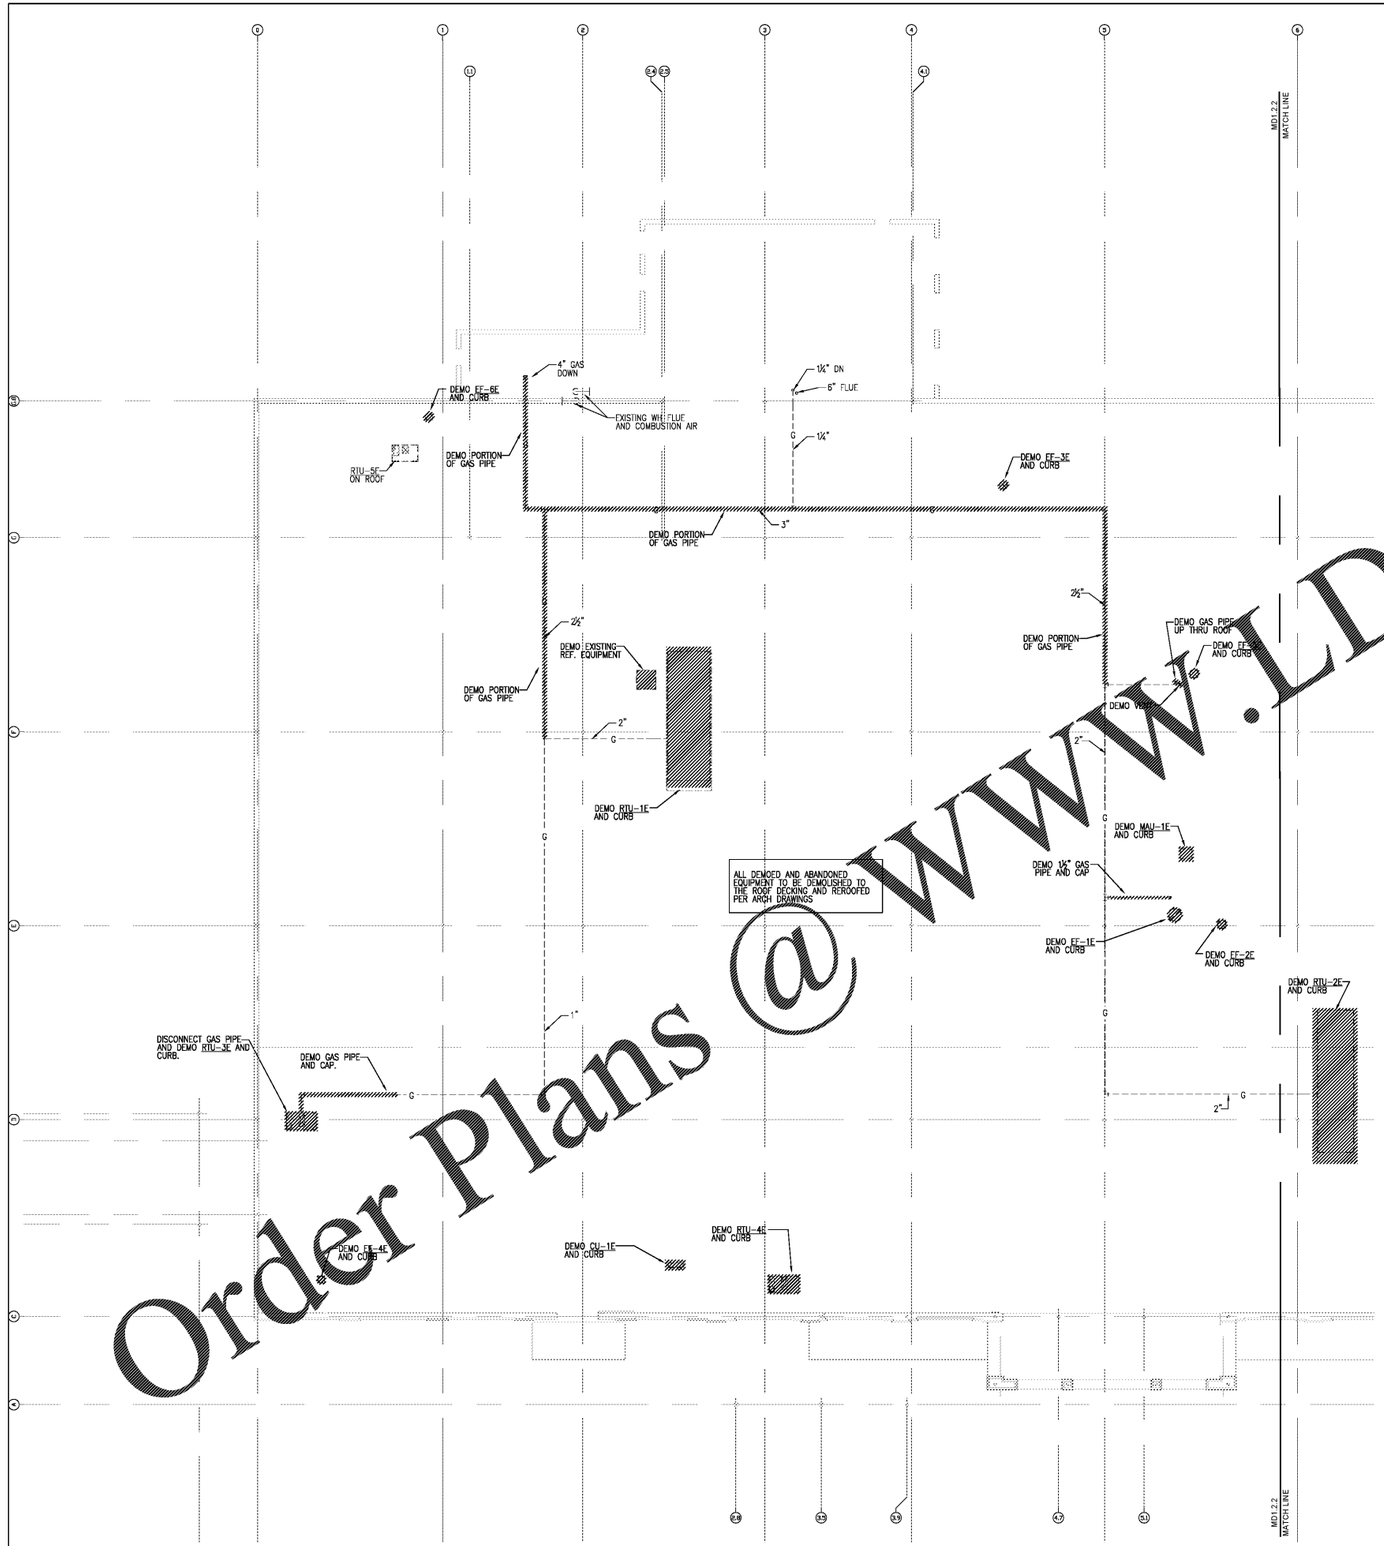

01 PARTIAL HVAC DEMO ROOF PLAN WEST

SCALE: 3/32" = 1'-0"

Order Plans @ WWW.LDILine.com

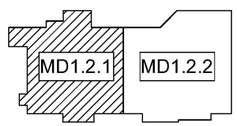

KEY PLAN

SCALE: NOT TO SCALE

NORTH

KROGER

STORE #473

2013 UNIVERSITY AVENUE
OXFORD, MISSISSIPPI
38655

A DEVELOPMENT OF
THE KROGER COMPANY

naos
Naos Design Group Of Mississippi, PLLC.
MARC BREETZ, ARCHITECT
645 Lakeland East Drive
Suite 101
Flowood, Mississippi 39232
(p) 303.759.5777
(f) 720.360.4281
ARCHITECT OF RECORD

CDS
COMMERCIAL DESIGN SYSTEMS, INC.
13825 SW GALBREATH DRIVE
SHERWOOD, OREGON 97140
503.885.7000 (F)503.625.8002
INTERIOR DECOR

Pickering
Pickering Firm, Inc.
Architecture · Engineering
Planning · Surveying
6775 Lenox Center Court, Suite 300
Memphis, TN 38115
901.726.0810
ENGINEER OF RECORD:
STRUCTURAL
MECHANICAL
ELECTRICAL
CIVIL ENGINEER

V-SOFT INFRASTRUCTURE
11280 CHESTER ROAD
CINCINNATI, OH 45246
T: 513-696-3819
LOW VOLTAGE

telgian
TELGIAN CORPORATION
10230 SOUTH 50TH PLACE
SUITE 100
PHOENIX, AZ 85044
T.: (877) 835-4426
HTTP://WWW.TELGIAN.COM
FIRE PROTECTION

ISSUE LOG

NO.	REV.	DESCRIPTION	DATE
1		PERMIT SET	12/06/19
2		BID SET	03/21/19

JOB	SCALE
2019041	AS SHOWN

SHEET NO.

MD1.2.1

PARTIAL HVAC DEMO ROOF PLAN WEST

COPYRIGHT © 2019 NAOS DESIGN GROUP OF MISSISSIPPI, LLC. THESE DRAWINGS OR PARTS THEREOF SHALL NOT BE REPRODUCED OR USED FOR ANY PROJECT OTHER THAN THE PURPOSE WITHOUT PRIOR WRITTEN CONSENT FROM NAOS