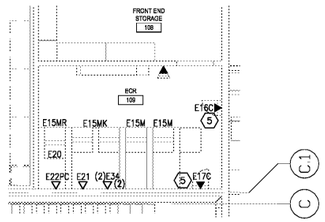

04 ECR

SCALE: 1/4" = 1'-0"

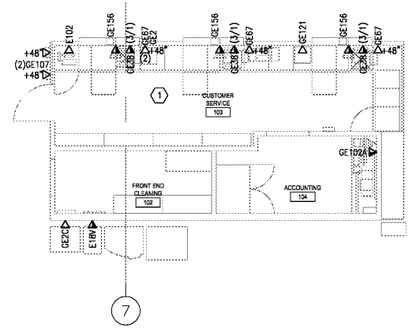

05 CUSTOMER SERVICE

SCALE: 1/4" = 1'-0"

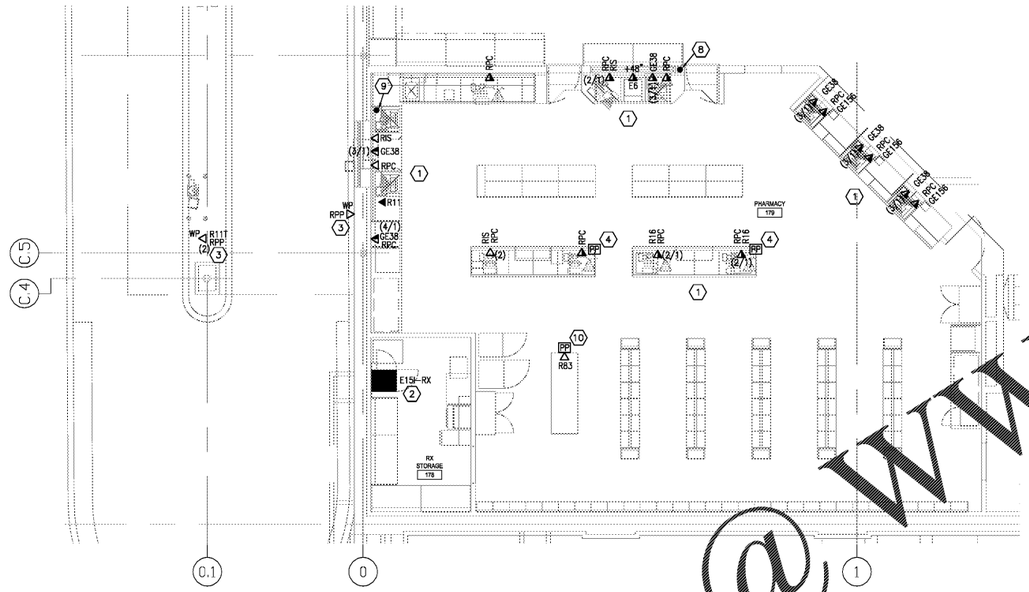

02 PHARMACY

SCALE: 1/4" = 1'-0"

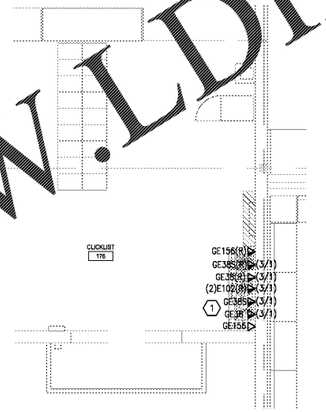

03 CLICKLIST

SCALE: 1/4" = 1'-0"

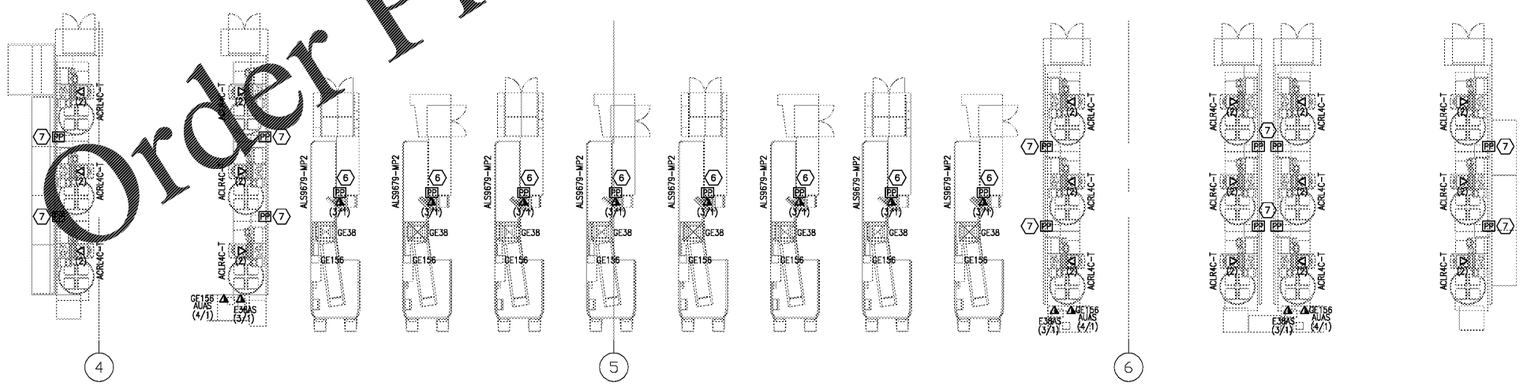

01 CHECKLANES

SCALE: 1/4" = 1'-0"

NORTH

GENERAL NOTES

1. SEE SHEET SHEET E0.1 FOR PROJECT GENERAL NOTES, LEGEND, AND ABBREVIATIONS.
2. ALL CONDUIT DROPS IN THE SALES AREA FROM THE JOIST SPACES OR ROOF TO LOW WALLS OR EQUIPMENT SHALL BE COORDINATED AND GROUPED TOGETHER WITH OTHER PIPING, ETC.
3. ALL EXPOSED CABLE AND CONDUIT SHALL BE RUN PARALLEL AND PERPENDICULAR TO THE BUILDING LINES.
4. ALL NEW SCALES ARE TO BE CONNECTED VIA WIRELESS NETWORK.

KEYNOTES

1. OUTLETS IN MILLWORK. COORDINATE WITH MILLWORK INSTALLER AND OWNER'S PROJECT MANAGER PRIOR TO ROUGH-IN.
2. PROVIDE (2) 3" CONDUITS FROM IDF CABINET TO THE CEILING SPACE.
3. PROVIDE WATERPROOF WHILE-IN-USE COVER PLATE.
4. ROUTE CABLES DOWN THROUGH THE POWER POLE FROM THE CEILING ABOVE FOR DEVICES IN PHARMACY MILLWORK.
5. PHONE/DATA LINES FOR FIRE ALARM AND PREMISE ALARM PANELS.
6. ROUTE CABLES DOWN THROUGH THE POWER POLE FROM THE STRUCTURE ABOVE. SEE ESD-62.
7. ROUTE CABLES DOWN THROUGH THE POWER POLE FROM THE STRUCTURE ABOVE. SEE ESD-62A.
8. PROVIDE (1) 2-INCH DIAMETER EMT CONDUIT STUBBED OUT OF THE WALL AT 35" ABOVE FINISH FLOOR TO ABOVE CEILING FOR FRONT COUNTERS.
9. PROVIDE (1) 3/4" PVC CONDUIT ROUTED FROM PHARMACY DRIVE THRU WINDOW TO ABOVE CEILING.
10. ROUTE CABLES DOWN THROUGH THE POWER POLE FROM THE CEILING ABOVE FOR AUTOMATED PILL COUNTER.

Order Plans @ WWW.LDILine.com

KROGER
STORE #473
2013 UNIVERSITY AVENUE
OXFORD, MISSISSIPPI
38655
A DEVELOPMENT OF
THE KROGER COMPANY

naos
Naos Design Group Of Mississippi, PLLC.
MARC BREETZ, ARCHITECT
645 Lakeland East Drive
Suite 101
Flowood, Mississippi 39232
(p) 303.759.5777
(f) 720.360.4281
ARCHITECT OF RECORD

CDS
COMMERCIAL DESIGN SYSTEMS, INC.
13825 SW GALBREATH DRIVE
SHERWOOD, OREGON 97140
503.885.7000 (F)503.625.6002
INTERIOR DECOR

Pickering
Pickering Firm, Inc.
Architecture · Engineering
Planning · Surveying
6775 Lenox Center Court, Suite 300
Memphis, TN 38115
901.726.0810
ENGINEER OF RECORD:
STRUCTURAL
MECHANICAL
ELECTRICAL
CIVIL ENGINEER

V-SOFT INFRASTRUCTURE
11280 CHESTER ROAD
CINCINNATI, OH 45246
T: 513-896-3819
LOW VOLTAGE

telgian
TELGIAN CORPORATION
10230 SOUTH 50TH PLACE
SUITE 100
PHOENIX, AZ 85044
T.: (877) 835-4426
HTTP://WWW.TELGIAN.COM
FIRE PROTECTION

ISSUE LOG

NO.	REV.	DESCRIPTION	DATE
1		PERMIT SET	12/05/18
2		BID SET	03/21/19

JOB	SCALE
2019041	AS SHOWN

SHEET NO.

TD4.1

ENLARGED PHONE, DATA, SPECIALTY PLAN

COPYRIGHT © 2019 NAOS DESIGN GROUP OF MISSISSIPPI, PLLC. THESE DRAWINGS, OR PARTS THEREOF, MAY NOT BE REPRODUCED IN ANY FORM BY ANY METHOD, FOR ANY PURPOSE, WITHOUT PRIOR WRITTEN CONSENT FROM NAOS.