Order Plans @ WWW.LDILine.com

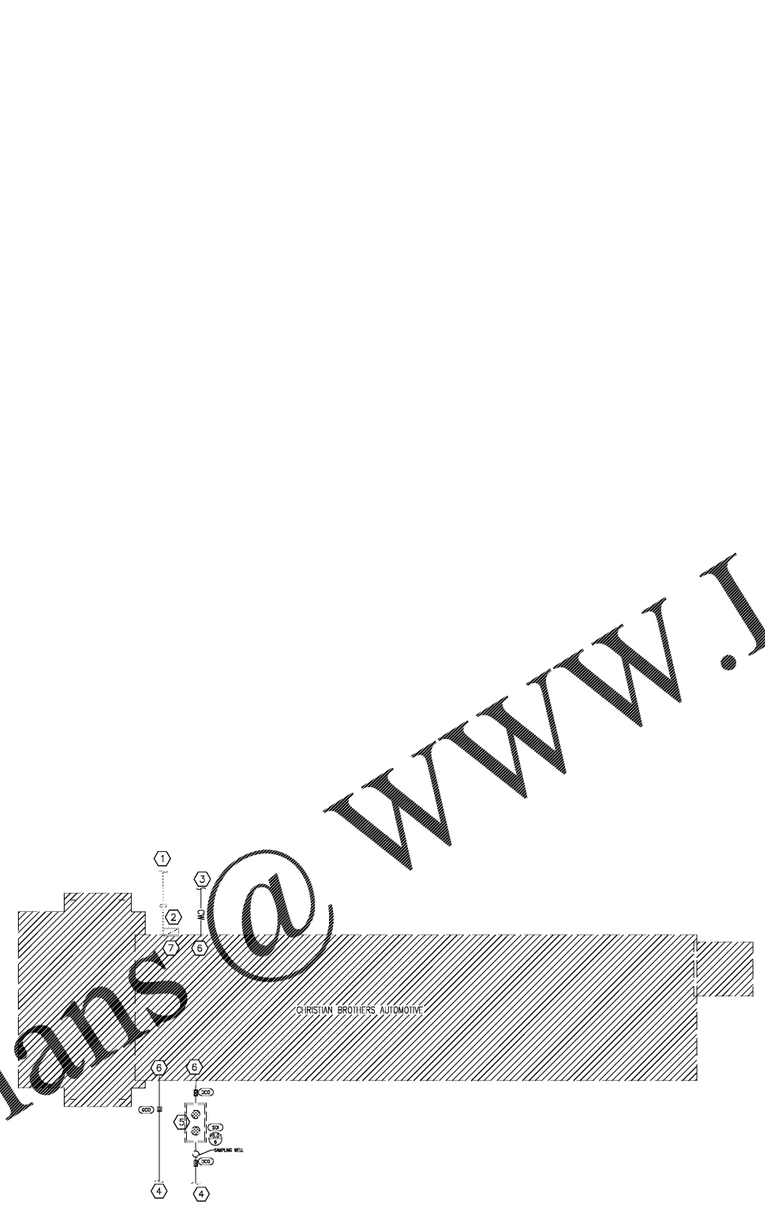

1 PLUMBING SITE PLAN
SCALE: 1/16"=1'-0"

GENERAL NOTES:

1. COORDINATE NEW GAS SERVICE AND PROPOSED METER LOCATION WITH LOCAL GAS COMPANY.
2. SEE CIVIL FOR UTILITY SIZE AND CONNECTION.

PLUMBING NOTES BY SYMBOL:

(1) NATURAL GAS SERVICE LINE FROM SITE NATURAL GAS MAIN TO METER. PLUMBING CONTRACTOR SHALL BE RESPONSIBLE FOR NEW GAS LINE FROM METER TO BUILDING. COORDINATE WITH UTILITY FOR MAIN EXTENSIONS, METER LOCATION AND SERVICE LINE INSTALLATION. TOTAL BUILDING LOAD = 599 CFH AT 7" W.C. DISCHARGE.

(2) PROPOSED NATURAL GAS METER LOCATION.

(3) 1" DOW FROM SITE WATER MAIN TO BUILDING. LINE ENTERS BLDG. UNDERGROUND THRU SLAB. FIELD VERIFY EXACT POINT AND TYPE OF CONNECTION. REFER TO CIVIL DRAWINGS FOR COORDINATION.

(4) CONNECT 4" BUILDING SANITARY SEWER TO SITE SANITARY SEWER. REFER TO CIVIL DRAWINGS FRO EXACT LOCATION AND INVERT ELEVATION.

(5) NEW SAND/OIL SEPERATOR. REF: 6/P-5.01.

(6) REFER TO P-3.01 FOR CONTINUATION.

(7) REFER TO P-3.02 FOR CONTINUATION.

SRA 360
STEWART + REINDERSMA ARCHITECTURE, PLLC
5450 E. High Street, Suite 200
Phoenix, Arizona 85054
P: 480.515.5123
www.sra360.com

Christian Brothers Automotive
5650 Peachtree Industrial Boulevard
Norcross, GA 30071

Christian Brothers Automotive
17725 Katy Freeway, St. 200
Houston, TX 77094

GEORGIA REGISTERED No. 25431 PROFESSIONAL ENGINEER DARRELL R. CASE

10/19/2018
Date

Revisions

2/26/18 - Prototype Update

Project No. 18-042
Drawn By:
Date: 10/19/18

Sheet Title:
PLUMBING SITE PLAN

Drawing No.
P-2.01
LH9N-09-2018

Ædifica engineering | case
St. Louis - Montreal
796 Merus Court
St. Louis, MO 63026
T 636.349.1600
F 636.349.1750
aedificacase.com
mechanical
electrical
plumbing
fire protection
structural
CERTIFICATE OF AUTHORITY NO. PEF006438