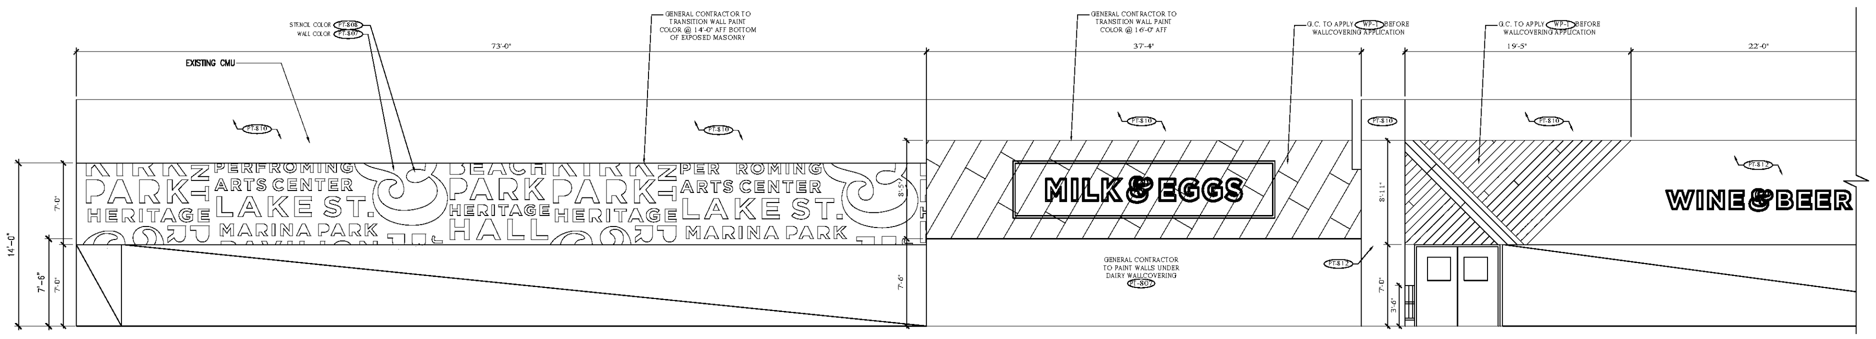

4 INTERIOR ELEVATION
SCALE: 3/16" = 1'-0"

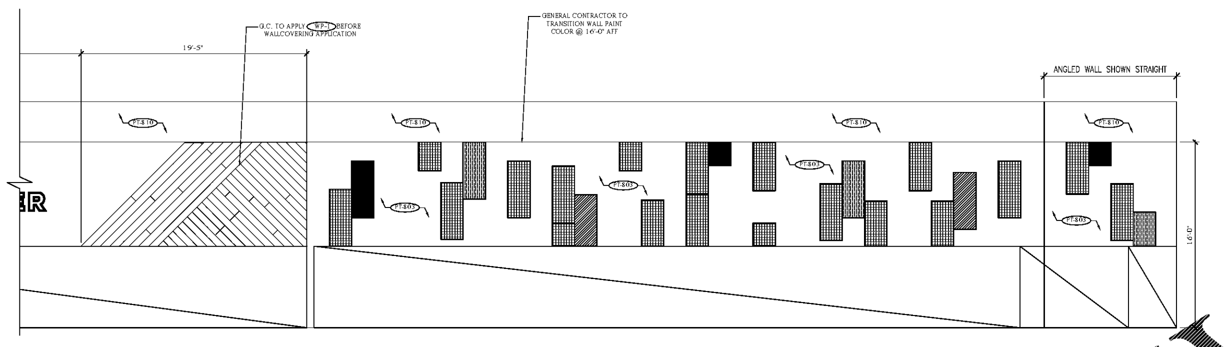

5 INTERIOR ELEVATION
SCALE: 3/16" = 1'-0"

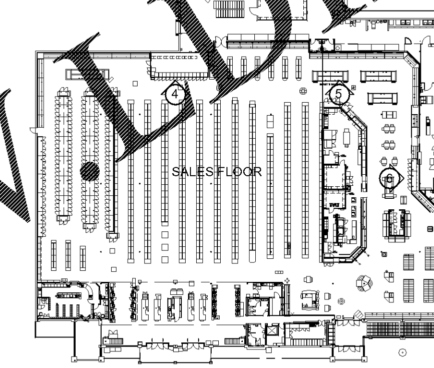

KEY PLAN
NTS

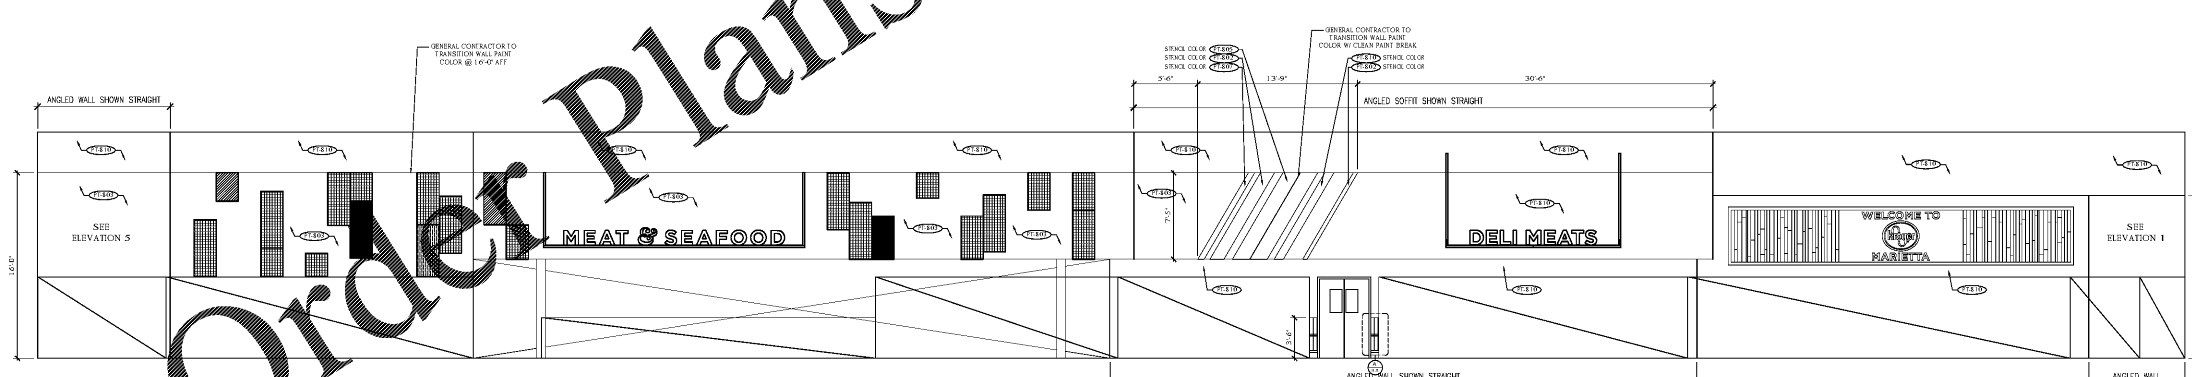

6 INTERIOR ELEVATION
SCALE: 3/16" = 1'-0"

DECOR CAD KEY - SEE COLOR ELEVATIONS

- W-1 PANEL PRINTED TO MATCH WILSONART LAMINATE 7993-38 FLORENCE WALNUT
- W-2 PANEL PRINTED TO MATCH WILSONART LAMINATE Y0465L-12 PLANKED CALIFORNIA WALNUT
- W-3 BIRCH PANEL MATTE CLEAR COAT
- M-1 MDC - LINE THEM UP VERTICAL #DWP3417XL 4X10 PANEL SIZE BRUSHED ALUMINUM
- M-2 MDC - LINE THEM UP VERTICAL #DWP3419XL 4X10 PANEL SIZE BRUSHED STAINLESS
- M-3 MDC - LINE THEM UP VERTICAL #DWP3418XL 4X10 PANEL SIZE NEW PENNY

DECOR/ FINISH NOTES:

1. VERIFY LOCAL HEALTH DEPARTMENT REQUIREMENTS REGARDING CEILINGS, WALLS & FLOOR FINISHES BEFORE PROCEEDING
2. ALL WALL FINISHES TO EXTEND 6" MINIMUM BEHIND LINE OF SIGHT AT PERMANENT FIXTURES OR CASEWORK
3. WHETHER WALL CLADDING WILL BE NEW OR REPLACED IS TO BE DETERMINED BY CLIENT PROJECT MANAGER. GENERAL CONTRACTOR TO PROVIDE AND INSTALL NEW MARLITE WALL CLADDING PER FINISH DRAWINGS U.N.O. IF EXISTING WALL CLADDING IS TO REMAIN THEN IT IS THE RESPONSIBILITY OF THE G.C. TO PATCH AND REPAIR AS NEEDED.
4. GENERAL CONTRACTOR TO REFER TO ENLARGED FINISH PLAN FOR SERVICE DEPARTMENT WALL FINISHES
5. COORDINATE WITH CLIENT PROJECT MANAGER FOR WALL AND FLOOR FINISHES IN RESTROOMS, BACK ROOMS, STOCK ROOMS, CONFERENCE ROOMS, OFFICES, AND ANY OTHER SPACES NOT INCLUDED THERE.
6. ANY STAINLESS STEEL COLUMN WRAPS OR HOODS NEEDING NEW OR REPLACEMENT TO BE DETERMINED AND COORDINATED BY CLIENT PROJECT MANAGER
7. PAINT NOTES
   - 7a. ALL PAINTED WALL SURFACES TO BE EGGSHELL FINISH UNLESS NOTED OR REGULATED BY LOCAL HEALTH DEPARTMENT. STENCIL PAINT FINISH TO BE FLAT
   - 7b. PAINT EXPOSED HVAC PARALLEL TO AND ATTACHED TO WALLS TO MATCH ADJACENT WALL COLOR, INCLUDING WALL GRILLES
   - 7c. ALL EXISTING CEILING SURFACES OVER SALES FLOOR TO RECEIVE "PROCOAT" FINISH TO MATCH PT-802. REFER TO ARCHITECTURAL REFLECTED CEILING PLAN FOR ANY ADDITIONAL CEILING FINISHES.
   - 7d. EXPOSED COLUMN GYP EXISTING PAINT TO REMAIN FOR REMODELS
   - 7e. ALL PAINTABLE DOORS VISIBLE TO CUSTOMERS TO BE PAINTED PT-803 UNLESS FACTORY FINISH OR U.N.O.
   - 7f. ALL CORRIDORS TRAVERSED BY, OR VISIBLE TO CUSTOMERS TO BE PAINTED PT-810
   - 7g. ALL FRONT, BACK AND UNDERSIDE OF SOFFIT TO BE PAINTED COLOR AS INDICATED.
   - 7h. GENERAL CONTRACTOR SHALL REFER TO CONTRACT DOCUMENTS FOR SPECIFIC PAINT CALL OUTS
8. WAINSCOT (LOWER WALL PROTECTION) NOTES
   - 8a. WHETHER WAINSCOT WILL BE NEW OR REPLACED IS TO BE DETERMINED BY CLIENT PROJECT MANAGER. GENERAL CONTRACTOR TO PROVIDE AND INSTALL NEW WAINSCOT PER FINISH DRAWINGS U.N.O. IF EXISTING WAINSCOT IS TO REMAIN THEN IT IS THE RESPONSIBILITY OF THE G.C. TO PATCH AND REPAIR AS NEEDED.
   - 8b. IF IN PROJECT SCOPE GENERAL CONTRACTOR TO PROVIDE AND INSTALL WAINSCOT FOR ALL EXPOSED WALLS. EXPOSED MEANING NOT HAVING PERMANENT EQUIPMENT, CASES, SHELVING, ETC. IN FRONT OF THEM.
   - 8c. ALL CORRIDORS TRAVERSED BY, OR VISIBLE TO CUSTOMERS TO RECEIVE WALL BASE AND WAINSCOT TO 3'-6" A.F.F.
9. LIGHTING NOTES
   - 9a. ARCHITECT IS RESPONSIBLE FOR COMPLIANCE WITH ALL LIGHTING AND ENERGY CODES
   - 9b. GENERAL CONTRACTOR SHALL COORDINATE ALL LIGHTING WITH THE CLIENT PROJECT MANAGER
   - 9c. DFAB'S SCOPE OF WORK REGARDING LIGHTING IS LIMITED TO ACCENT LIGHTING LAYOUT ON PLAN I1.3.1 TO LIGHT DECOR ONLY.
   - 9d. GENERAL CONTRACTOR TO INSTALL AND HARDWIRE OWNER PROVIDED ACCENT LIGHT FIXTURES IN DESIGNATED LOCATIONS
10. DECOR NOTES
   - 10a. DECOR INSTALLATION CONTRACTOR TO FIELD VERIFY ALL WALL DECOR DIMENSIONS PRIOR TO INSTALLATION. BRING ANY MAJOR DISCREPANCIES TO IMMEDIATE ATTENTION OF CLIENT PROJECT MANAGER
   - 10b. GENERAL AISLE DIRECTORY SLOGANS AND IN-AISLE BRACKETS TO BE PROVIDED BY C.I.P. AND INSTALLED BY CLIENT
   - 10c. D|FAB SHALL PROVIDE CABLING, AND MISCELLANEOUS HARDWARE FOR DECOR INSTALLATION. THE CONTRACTOR RESPONSIBLE FOR DECOR INSTALLATION SHALL PAINT EXPOSED SUPPORTS, BRACKETS AND FASTENERS TO MATCH ADJACENT SURFACE.
   - 10d. DECOR INSTALLATION CONTRACTOR SHALL PROVIDE CONDUIT OR UNI-STRUT AS NEEDED FOR DECOR INSTALLATION. NOTHING TO BE ATTACHED TO ROOF DECK OR CEILING GRID.
   - 10e. DECOR INSTALLATION CONTRACTOR TO PROVIDE AND APP[illegible] STENCILED WALL DECOR USING PAINT MASK PROVIDED [illegible]

FINISH SCHEDULE

FOR REFERENCE ONLY. REFER TO ARCH. CD'S FOR SPECIFICATIONS.

SYMBOL	DESCRIPTION	NOTES	KROGER DIRECT BUY	FURNISHED BY G.C.
	BUMPER & CORNER GUARD:			
BP-201	BOSTON BUMPER (OR EQUAL) 1" ECOFLEX 1000 - BLACK	WALL SURFACES FOR USE ON CL-201		●
BP-801	McCUE BUMPER - GREENGUARD 2 #609 DARK PUTTY	WALL SURFACES FOR USE ON CL-801		
CG-201	CORNER GUARD 3/4" X 3/4" EXTRUDED PLASTIC KOROGARD G875 OYSTER	WALLCOVERING EDGES		●
	CLADDING:			
SS-801	SOLID SURFACE - CANYON SWANSTONE	COUNTERTOPS FOR FIXTURES AND MILLWORK		
SS-802	SOLID SURFACE - ARISTECH SURFACES, LLC AVONITE - F1-8106, IVORY	WINDOW STOOLS & CAPS FOR LOW WALL		●
	SOLID SURFACE - E.I. du PONT de NEMOURS & CO., CORIAN - BONE	LESS THAN 6'-0" AFF		
SS-803	SOLID SURFACE - E.I DU PONT DE NEMOURS & CO. CORIAN - DEEP NIGHT SKY	SEATING AREA FOR LOW WALL LESS THAN 6'-0" AFF		●
CL-201	MARLITE WAINSCOT PANELING #5409 TOWNSEND FINISHED TOP - MARLITE ALUM. TRIM #M470 TIM PINNOW (330) 260-7631	WAINSCOT TO 3'-6" EXISTING TO REMAIN		●
CL-801	MARLITE FRP PANELING - VERTICAL GRAIN ARTIZAN FRP - #5345 COASTAL SILVER	WAINSCOT TO 3'-6"		●
CL-802	MARLITE - CUTSOM PATTERN PRINTED FRP PANELING - ARTIZAN FRP 196989 (B) ARZ 1115 MADAGASCAR	SEATING AREA WAINSCOT TO 3'-6"		●
CL-803	FIBERGLASS REINFORCED PLASTIC (FRP) PANELS CRANE COMPOSITES - KEMLITE GLASBORD WHITE, PEBBLE SURFACE	WAINSCOT PREP WALLS NOT VISIBLE TO CUSTOMERS		●
CL-805	POWDER COATED STEEL COLUMN WRAP - MADRIX CUSTOM - PC 031 SILVER VEIN	COLUMNS		●
CL-811	SLOTTED FIBERBOARD WALL PANELS - MARLITE SLATWALL, 2000 SERIES WILSONART 8210K-28 PORTICO TEAK	FOR USE IN FLORAL		●
CL-812	MARLITE FRP PANELING - CUSTOM PATTERN G12" X 24", PANEL SIZE 48" X 120" ARTIZAN FRP- #5408 MONTEREY SAND			●
CL-813	MARLITE - PRINTED FRP PANELING INDURO FRP - FP610 HARD ROCK MAPLE	CUSTOMER FACE [illegible] WALL [illegible] MURRAY [illegible] ISLAND		●
	CERAMIC TILE:			
CT-801	MOSA TILE -TEN THIRTY CERAMIC TILE 4"x12", 5/16" THICK - 1[illegible] [illegible]ITE	TALL P[illegible]LS BEHIND [illegible]'S CHE[illegible]		●
CT-802	RECTIFIED PORCELAIN TILE 12" X24", 3/8" TH[illegible] URBAN COLLECTION - TH[illegible]IVE FINISH [illegible]E	TOILET RO[illegible] FLOORS		●
CT-803	PORCELAIN TILE 4" X[illegible] SATI[illegible] URBAN COLLECTIO[illegible] - LTD17 EDG[illegible] SEVENTEE[illegible]	TOILET ROOM WALL TILE		●
CT-804	PORCELAIN TILE 4[illegible] 12" GLOSS FIN[illegible] URBAN COLLECTI[illegible] - LTD06 SIXTH S[illegible]	TOILET ROOM [illegible] STRIPE [illegible]CENT BAND		●
CT-805	GLASS METAL, S[illegible] TILE 4" X 15" - [illegible]LE [illegible]S, F16[illegible]N SID F16258R[illegible] SWITCH	WINE/ GROWLERS BAR		●
CT-806	CERAM[illegible]E 6" X1[illegible]OSS FINISH, M[illegible]A TILE MURALS BLEND #16[illegible]AIN GREY B[illegible]E, #30590:MID WARM [illegible]	DELI PREP WALL TILE 50/50 MIX OF TWO COLORS, HORIZONTALLY BRICKLAY PATTERN		●
CT-80[illegible]	CERAMIC TILE - 6"X 6", [illegible] - MOSA TILE MURALS BLEND #[illegible]2110: AIR BLEND #1	BAKERY PREP WALL TILE		●
CT-80[illegible]	CERAMIC TILE -4"[illegible]12" 50/50 GLOSS/MATTE FINISH [illegible]ROSSVILLE - W[illegible]9: NINE LIVES	MEAT/SEAFOOD WALL TILE, HORIZONTALLY BRICKLAY PATTERN		●
CT-809	[illegible] TILE 2[illegible] - DALTILE - BRICKWORK	DECORATIVE TILE ACCENT WALL RALPH'S & FRY'S		●
CT-810	QUA[illegible] - DALTILE - QUARRY TEXTURES 6X6 0T08 SAHARA SAND	GROUT TO BE GT-805		●
[illegible]	QUARRY TILE COVE BASE - DALTILE QUARRY TEXTURES- 0T08 SAHARA SAND	GROUT TO BE GT-805		●
CT-812	PORCELAIN TILE 12" X12" URBAN COLLECTION FUSHION, RIG	VESTIBULES UNSTAINED CONCRETE FLOOR		●
CT-813	PORCELAIN TILE 12" X12" URBAN COLLECTION FUSHION, OTTO	VESTIBULES STAINED CONCRETE FLOOR		●
CT-814	PORCELAIN TILE 12" X24", MATTE FINISH ATLAS CONCORD, DWELL, OFF WHITE	WINE / GROWLER BAR FRONT. GROUT TO BE GT-801. HORIZONTAL STACK PATTERN		●
CT-815	DALTILE - IRONCRAFT -CHARCOAL GRAY IC13 12X24 LIGHT POLISHED, RUNNING BOND PATTERN	BAR PREP WALL		●
	GROUT:			
GT-801	TEC POWERGROUT #973, WARM TAUPE	WALL APPLICATION ONLY		●
GT-802	TEC ACCUCOLOR EFX EPOXY SPECIAL EFFECTS #933, STANDARD GRAY	FLOOR APPLICATION ONLY		●
GT-803	TEC POWERGROUT #927, LIGHT PEWTER	WALLS		●
GT-804	TEC POWERGROUT #929, CHARCOAL GRAY	WINE GROWLER BAR BACKSPLASH		●
GT-805	TEC ACCUCOLOR EFX EPOXY SPECIAL EFFECTS #945, LIGHT BUFF	QUARRY TILE FLOORS		●
GT-806	TEC ACCUCOLOR EFX EPOXY SPECIAL EFFECTS #929, CHARCOAL GRAY	VESTIBULE FLOOR ONLY		●
GT-807	TEC POWERGROUT #910, BRIGHT WHITE			●
GT-808	TEC POWERGROUT #939, MIST			●
GT-809	TEC POWERGROUT #903, BIRCH			●
	VINYL TILE:			
VT-801	LUXURY VINYL TILE - TP SERIES - ARMSTRONG TP063: DRIFTWOOD BRONZE - 9" X 48"	SPECIALTY DEPTS.		
VT-802	LUXURY VINYL TILE - TP SERIES - ARMSTRONG TP 331: CLASSICS BRACO MORTAR - 12" X 24"	MAIN FLOORS		
VT-803	LUXURY VINYL TILE - TP SERIES - ARMSTRONG TP 332: CLASSICS BRACO PUTTY - 12" X 24"	MAIN FLOORS		
VT-807	LUXURY VINYL TILE - TP SERIES - ARMSTRONG TP 532: DELICATO OYSTER- 12" X 24"	REMODELS ONLY. SPECIALTY DEPTS.		
	PAINT:			
PT-801	#SW 7723 - COLONY BUFF	REMODELS AND EXPANSIONS		●
PT-802	#SW 7009 - PEARLY WHITE	DRYWALL CEILINGS		●
PT-803	#SW 7069 - IRON ORE	HOLLOW METAL DOORS, FRAMES & ACCENT WALLS		●
PT-804	#SW 7019 - GAUNTLET GRAY			●
PT-805	#SW 6768 - GULFSTREAM			●
PT-806	#SW 6772 - CAY			●
PT-807	SW 6683 - BEE			●
PT-808	#SW 6681 - BUTTER UP			●
PT-809	#SW 9032 - STAY IN LIME			●
PT-810	#SW 7016 - MINDFUL GRAY			●
PT-811	#SW 6803 - DANUBE			●
PT-812	#SW 6802 - JACARANDA	LIQUOR STORE WALL COLOR		●
PT-814	#SW 9140 - BLUSTERY SKY	RESTROOM WALLS ABOVE TILE		
PT-815	#SW 4090 - BLACK			●
PT-816	#SW 4084 - SAFETY YELLOW			●
PT-817	#SW 7012 - CREAMY			
PT-818	#SW 6767 - AQUAMARINE	PAINTED WALL STENCILS		●
PT-819	#SW 6712 - LUAU GREEN	PAINTED WALL STENCILS		●
PT-820	#SW 6671 - CURRY	PAINTED WALL STENCILS		●
PT-821	#SW 6868 - REAL RED	MURRAY'S BAR & MURRAY'S STENCILS		●
PT-822	#SW 7007 - CEILING BRIGHT WHITE	PAINTED WALL STENCILS		●
PT-842	#SW 7037 - BALANCED BEIGE	FOR EXISTING PAINTED COOLER		●
PT-850	#SW 4091 - SILVER BRITE	METAL PIPE RAILINGS		●
WB-201	RENEW PLASTICS BUMPER TRIM W/ BEVELED TOP 1-1/2" X 7-1/2" BLACK	HIGH TRAFFIC AREAS. REFER TO DRAWINGS		●
WB-802	JOHNSONITE - RUBBER COVER BASE - 6"H - BLACK			●
	WALL COVERING			
WP-1	ZINSSER SHIELDZ - WALL COVERING PRIMER	PER DRAWINGS		●
	CARPET TILE:			
CPT-801	CARPET TILE - 24" X 24" - BIGELOW/ MOHAWK RENEGADE COLLECTION PATTERN: INSURGENT 358 THRILL SEEKER	PHARMACY & ASSOC. AREAS & OPTIONAL C/S	NATL. ACCOUNT AGREEMENT ITEM	●
CPT-802	CARPET TILE - 12" X 36" - BIGELOW/ MOHAWK LICHEN COLLECTION PATTERN: FIELD OVERLAY/ GT-403, 969 SUBSTRATE	DIP DEPT. FITTING ROOMS. INSTALL IN RANDOM PATTERN		●

d|fab DESIGN FABRICATIONS

1100 EAST MANDOLINE AVE.
SUITE 100
MADISON HEIGHTS, MI 48071
T 800.968.9440
F 248.597.0989
designers@dfabdesign.com

COPYRIGHT © 2019

ALL DRAWINGS AND DESIGNS ARE THE SOLE PROPERTY OF DESIGN FABRICATIONS, INC. THESE DRAWINGS ARE NOT TO BE COPIED WITHOUT WRITTEN CONSENT FROM DESIGN FABRICATIONS, INC. THESE DRAWINGS WERE PREPARED EXCLUSIVELY FOR THIS PROJECT. IT IS ILLEGAL FOR UNAUTHORIZED PERSONS TO USE THESE DRAWINGS OR DESIGNS FOR ANY OTHER PROJECT.

DO NOT SCALE DRAWINGS- USE FIGURED DIMENSIONS ONLY.

SHEET TITLE
FINISH ELEVATIONS

PROJECT NAME
KROGER GA-478

PROJECT LOCATION
3162 JOHNSON FERRY ROAD
MARIETTA, GA

ISSUED FOR	DATE
80% REVIEW	03/22/19

NO.	REVISED BY:	DATE
⚠	XXX	XXX

DRAWN: BP / RA
CHECKED: CW
SCALE: SCALE: 3/16"=1'-0"
JOB NO.: NA
SHEET #: I2.2

Order Plans @ WWW.LDILine.com