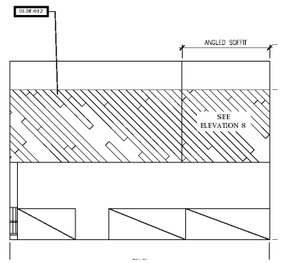

7 INTERIOR ELEVATION
SCALE: 3/16" = 1'-0"

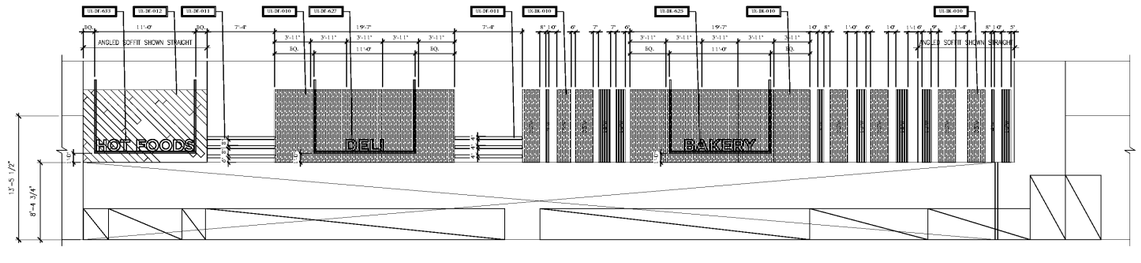

8 INTERIOR ELEVATION
SCALE: 3/16" = 1'-0"

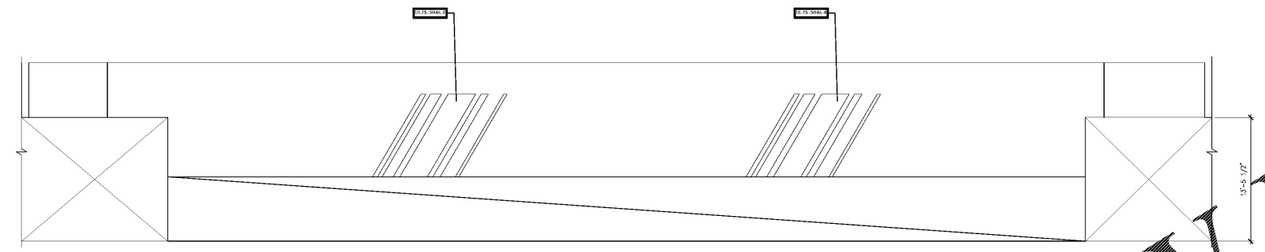

9 INTERIOR ELEVATION
SCALE: 3/16" = 1'-0"

DECOR/ FINISH NOTES:

1. VERIFY LOCAL HEALTH DEPARTMENT REQUIREMENTS REGARDING CEILINGS, WALLS & FLOOR FINISHES BEFORE PROCEEDING.
2. ALL WALL FINISHES TO EXTEND 48" MINIMUM BEHIND LINE OF SIGHT AT PERIMETER FIXTURES OR EQUIPMENT.
3. MATERIALS WALL CLADDING MAY BE NEW OR REFINISHED AS TO BE DETERMINED BY CLIENT PROJECT MANAGER. GENERAL CONTRACTOR TO PROVIDE AND INSTALL NEW MATERIALS WALL CLADDING PER FINISH DRAWINGS U.N.O. IF EXISTING WALL CLADDING IS TO REMAIN REFER TO (E) FINISH DRAWINGS OF TMC SLC TO PATCH AND REPAIR AS NEEDED.
4. GENERAL CONTRACTOR TO REFER TO CREATED FINISH PLAN FOR SERVICE DEPARTMENT WALL FINISHES.
5. COORDINATE WITH CLIENT PROJECT MANAGER FOR WALL AND FLOOR FINISHES IN RESTROOMS, BACK ROOMS, GOOD ROOMS, CORRIDORS, FOOTING, OFFICES, AND ANY OTHER SPACES NOT INCLUDED HERE.
6. ADA COMPLIANCE EFFECTIVE FINISH WIDTHS OF WOODS MEETING MIN OF 32" AT PLACEMENT TO BE DETERMINED AND COORDINATED BY CLIENT PROJECT MANAGER
7. PAINT NOTES:
   - 7A. ALL PAINTED WALL SURFACES TO BE P-BENJAMIN GREENS NOTED OR INDICATED BY LOCAL HEALTH DEPARTMENT. DETAILS PAINT FINISH TO BE FLAT.
   - 7B. PAINT EXPOSED WHITE HEADS, TO AND AT ATTACHED TO WALLS TO MATCH WALL PAINT FINISH. PAINT TO BE SEMI-GLOSS.
   - 7C. ALL PENETRATIONS SURFACES, PAINT SHALL RIDGE TO EXISTING TEXTCOAT FINISH TO MATCH PT-BM2, REFER TO ARCHITECTURAL EXHIBITING CEILING PLAN FOR EXTENT OF PAINTED CEILING FINISH.
   - 7D. EXPOSED CEILING PIPE ASSEMBLY PAINT TO REMAIN FOR REMODELS.
   - 7E. ALL PAINTABLE WOODS VISIBLE TO CUSTOMERS TO BE PAINTED P-BM3 SEMI-GLOSS U.N.O. REFER TO PT-BM3.
   - 7F. ALL EXTERIOR METAL TRIM USED IN, OR VISIBLE TO CUSTOMERS TO BE PAINTED PT-BM4.
   - 7G. ALL JOINT, BASE, AND CROSSINGS OF SURFACE TO BE PAINTED COLOR AS INDICATED.
   - 7H. GENERAL CONTRACTOR SHALL REFER TO CONTRACT DOCUMENTS FOR SPECIFIC PAINT END DUTY.
8. ACOUSTIC (CRATE WALL PROTECTION) NOTE:
   - 8A. ALL ACOUSTIC WALL SURFACES TO BE AS INDICATED OR TO BE DETERMINED BY CLIENT PROJECT MANAGER. GENERAL CONTRACTOR TO PROVIDE AND INSTALL NEW MATERIALS PER FINISH DRAWINGS U.N.O. IF EXISTING MATERIALS TO BE REFINISHED, REFER TO (E) TMC ESTABLISHMENTS OF TMC SLC TO PATCH AND REPAIR AS NEEDED.
   - 8B. IF IN PROJECT SCOPE GENERAL CONTRACTOR TO PROVIDE AND INSTALL NEW ACOUSTIC WALL PROTECTION AS INDICATED BY CLIENT PROJECT MANAGER. PERMANENT EQUIPMENT, CASES, SHELVING, ETC. [illegible]
   - 8C. ALL EXTERIORS TRAFFICKED BY, OR VISIBLE TO CUSTOMERS TO BE PAINTED WALL BASE AND WAINSCOT TO [illegible]
9. LIGHTING NOTES:
   - 9A. ARCHITECT IS RESPONSIBLE FOR [illegible] LIGHTING FIXTURES.
   - 9B. GENERAL CONTRACTOR TO [illegible] ALL LIGHTING WITH THE CLIENT PROJECT MANAGER
   - 9C. SPARE 20AMP OR 40AMP [illegible] LIGHTING CLOSET FOR FUTURE LIGHTING/SIGNAGE ON EXAMPLE [illegible]
   - 9d. [illegible]
10. DECOR NOTES:
   - 10A. DECOR INSTALLATION CONTRACTOR SHALL PROVIDE AND INSTALL ALL WALL DECOR AS INDICATED PRIOR TO [illegible]
   - 10B. DECOR INSTALLATION CONTRACTOR SHALL PROVIDE AND INSTALL MAGNETIC DIGITIZATIONS TO [illegible]
   - 10C. DECOR INSTALLATION CONTRACTOR SHALL PROVIDE AND INSTALL BRACKETS TO AT [illegible]
   - 10D. DECOR INSTALLATION CONTRACTOR SHALL PROVIDE AND INSTALL BRACKETS TO AT [illegible]
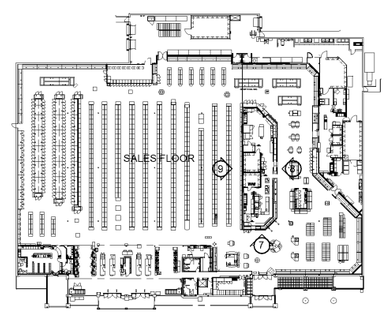

KEY PLAN
NTS

DECOR CLAD KEY - SEE COLOR ELEVATIONS

Order Plans @ WWW.LDILine.com

d fab
DESIGN FABRICATIONS
1100 EAST MANDOLINE AVE.
SUITE 100
MADISON HEIGHTS, MI 48071
T 800.968.9440
F 248.597.0989
designers@dfabdesign.com

COPYRIGHT © 2019
ALL DRAWINGS AND DESIGNS ARE THE SOLE PROPERTY OF DESIGN FABRICATIONS, INC. THESE DRAWINGS ARE NOT TO BE COPIED WITHOUT WRITTEN CONSENT FROM DESIGN FABRICATIONS, INC. THESE DRAWINGS WERE PREPARED EXCLUSIVELY FOR THIS PROJECT. IT IS ILLEGAL FOR UNAUTHORIZED PERSONS TO USE THESE DRAWINGS OR DESIGNS FOR ANY OTHER PROJECT.
DO NOT SCALE DRAWINGS- USE FIGURED DIMENSIONS ONLY.

SHEET TITLE
DECOR ELEVATIONS

PROJECT NAME
KROGER GA-478
PROJECT LOCATION
3162 JOHNSON FERRY ROAD
MARIETTA, GA

ISSUED FOR	DATE
80% REVIEW	03/22/19

NO.	REVISED BY	DATE
1	XXX	XXX

DRAWN
BP / RA
CHECKED
CW
SCALE
SCALE: 3/16"=1'-0"
JOB NO.
NA
SHEET #
12.6