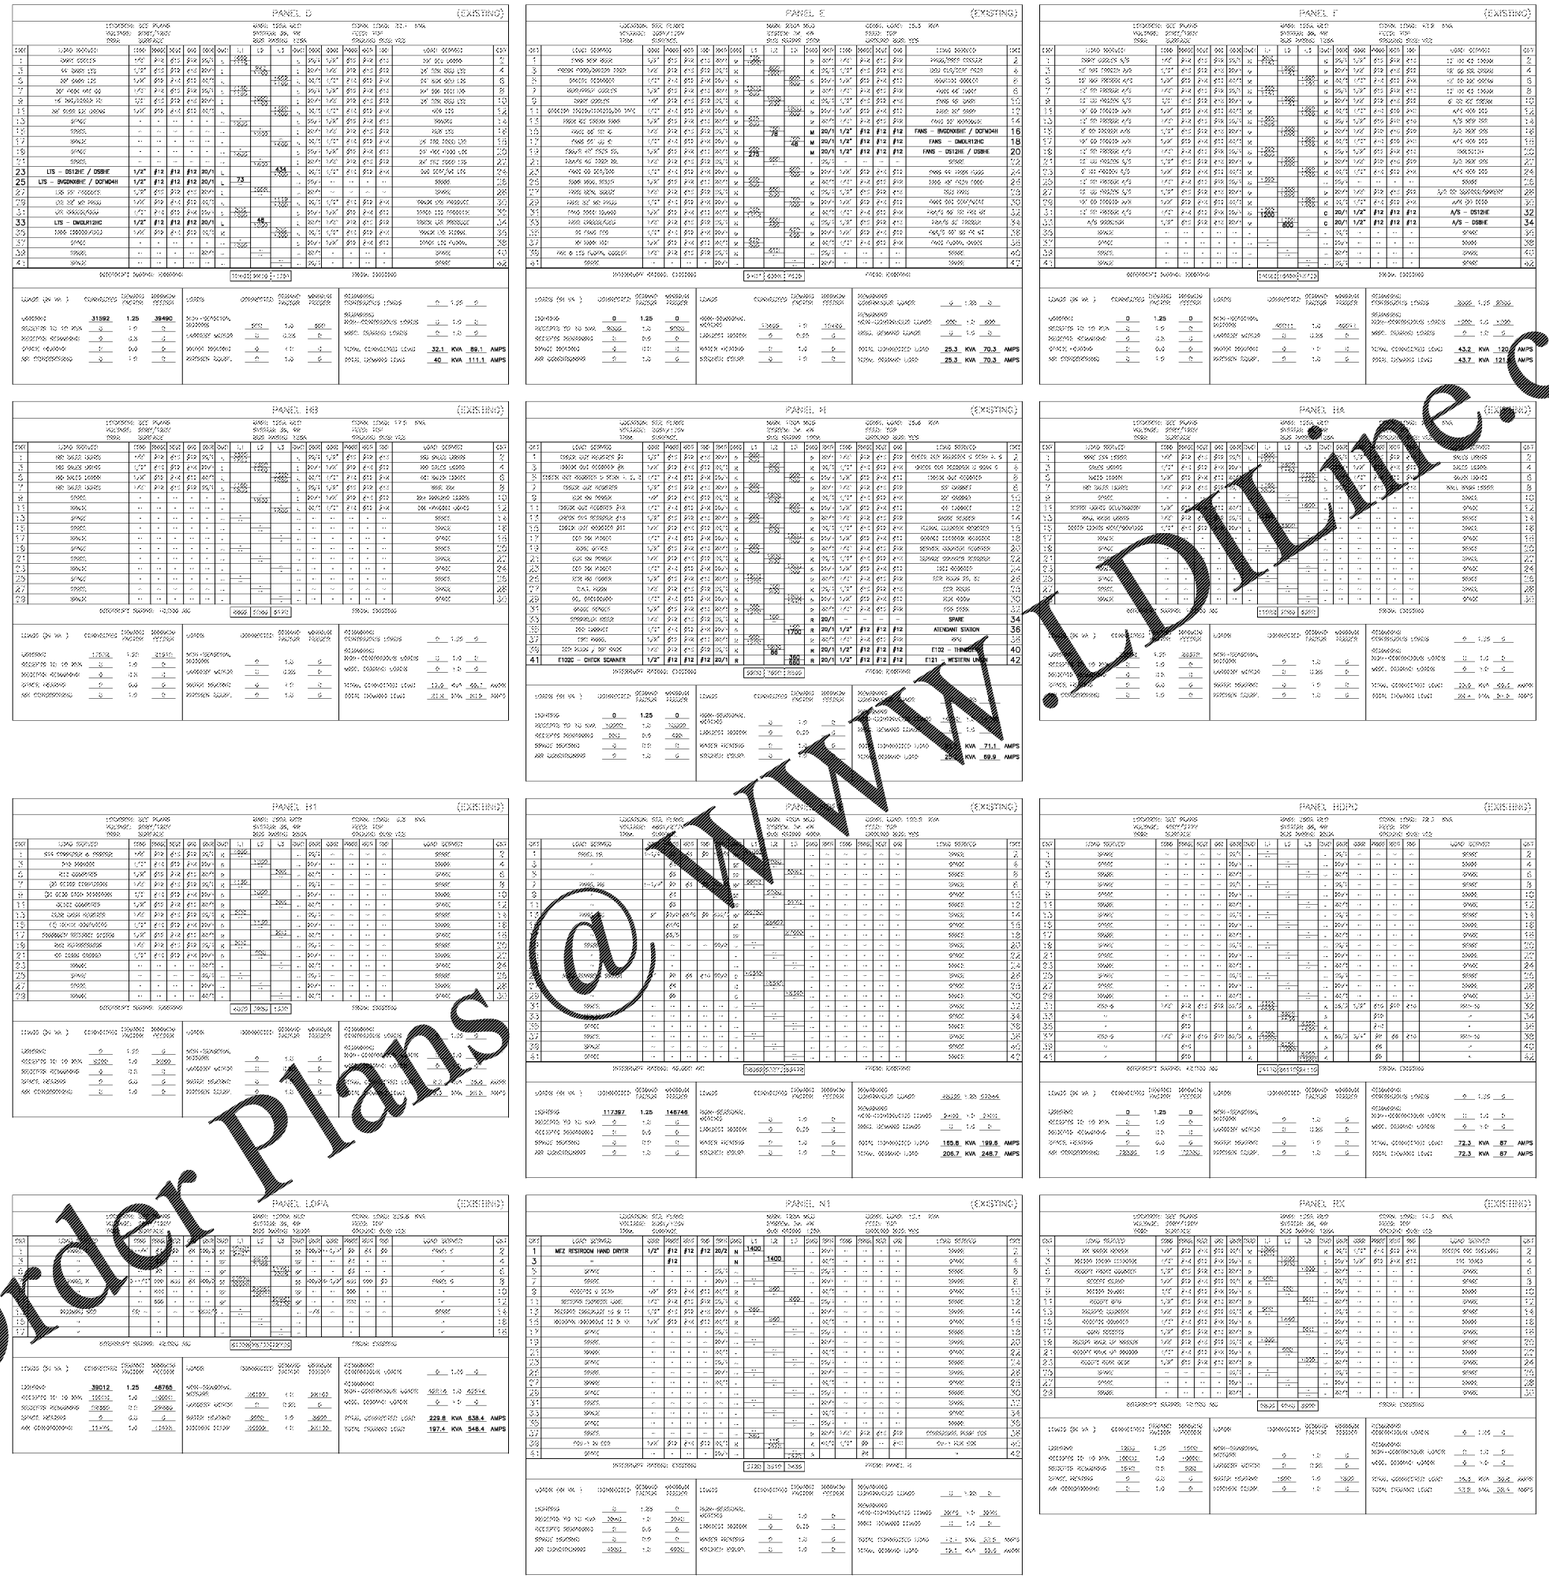

Order Plans @ WWW.LDLine.com

INTERPLAN
ARCHITECTURE
ENGINEERING
INTERIOR DESIGN
PROJECT MANAGEMENT

604 COURTLAND STREET
SUITE 100
ORLANDO, FLORIDA 32804
PH 407.645.5004
FX 407.629.9124

SEAL:

THIS DOCUMENT IS NOT FOR REGULATORY APPROVAL, PERMITTING, OR CONSTRUCTION.

A WITHIN THE WALLS REMODEL FOR:

KROGER STORE # 478 - MARIETTA - GA

3162 JOHNSON FERRY RD.,
MARIETTA, GA 30062

Kroger
GENERAL OFFICE FACILITY ENGINEERING
1014 VINE ST, CINCINNATI, OHIO 45202
PH (513) 762-1407 FAX (513) 762-4012

NO. DATE REMARKS
REVISIONS

PROJECT NO: 2019.0125
DATE: 03.18.2019

E6.2.2
ELECTRICAL PANEL SCHEDULES - 2 OF 3

CHECKED: DS DRAWN: VLD

COPYRIGHT © 2019 INTERPLAN LLC. RESERVES COPYRIGHT & OTHER RIGHTS RESTRICTING THESE DOCUMENTS TO THE ORIGINAL USE OF PURPOSE FOR WHICH THEY WERE PREPARED. REPRODUCTION, CHANGES OR ASSIGNMENTS ARE PROHIBITED.