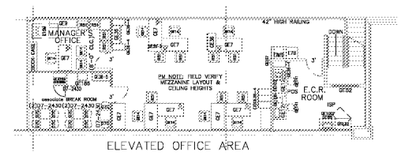

6E FIXTURE PLAN – ELEVATED OFFICE

SCALE: 3/32" = 1'-0"

320'-9"

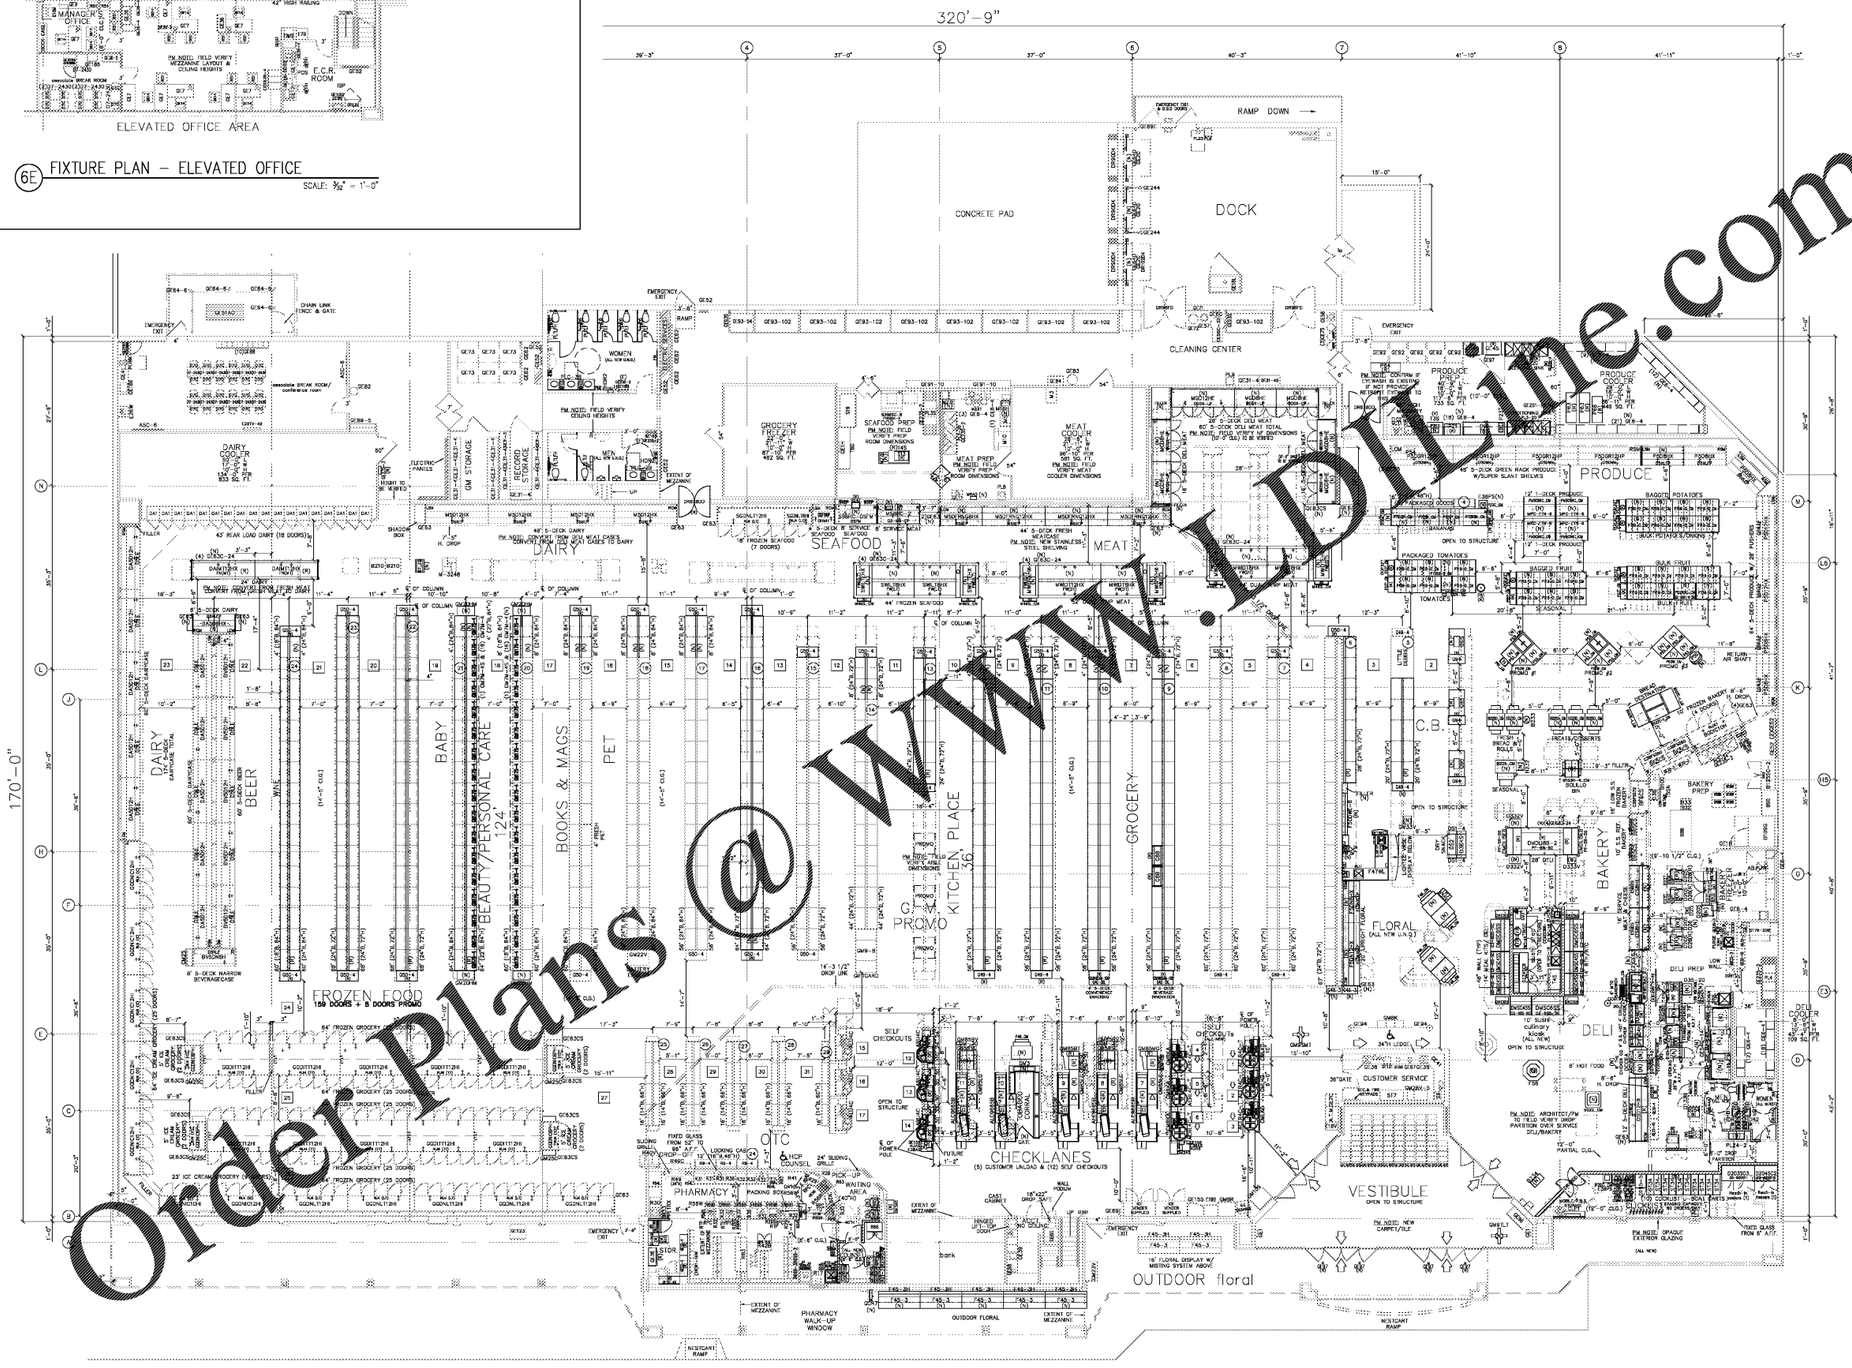

4A FIXTURE PLAN – MAIN LEVEL

SCALE: 3/32" = 1'-0"

Order Plans @ www.DTline.com

CAPSTONE
project services, plc
2211 WIDMAN WAY, STE. # 220
FORT MYERS, FL. 33901

FOR REFERENCE ONLY

SEAL

CONSULTANT

CAPSTONE PROJECT SERVICES, PLC
ARCHITECTURAL & CONSTRUCTION SERVICES
OFFICE LOCATIONS: ROANOKE, VA & FT. MYERS, FL

A REMODEL FOR:

KROGER GA-214

3139 US HWY 278, N.E. COVINGTON, GA

PROJECT: KROGER ATLANTA

04-01-2019
DATE: CONSTRUCTION SET

KROGER
FIXTURE PLAN
(FOR REFERENCE ONLY)

SHEET TITLE

REVISIONS		
MARK	DATE	DESCRIPTION

PROJECT NO: CPS2019-017.4
CAD DWG FILE: CPS2019-017.4-I1.1
DRAWN BY: MRL
CHK'D BY: JMH

I1.1

SHEET NO