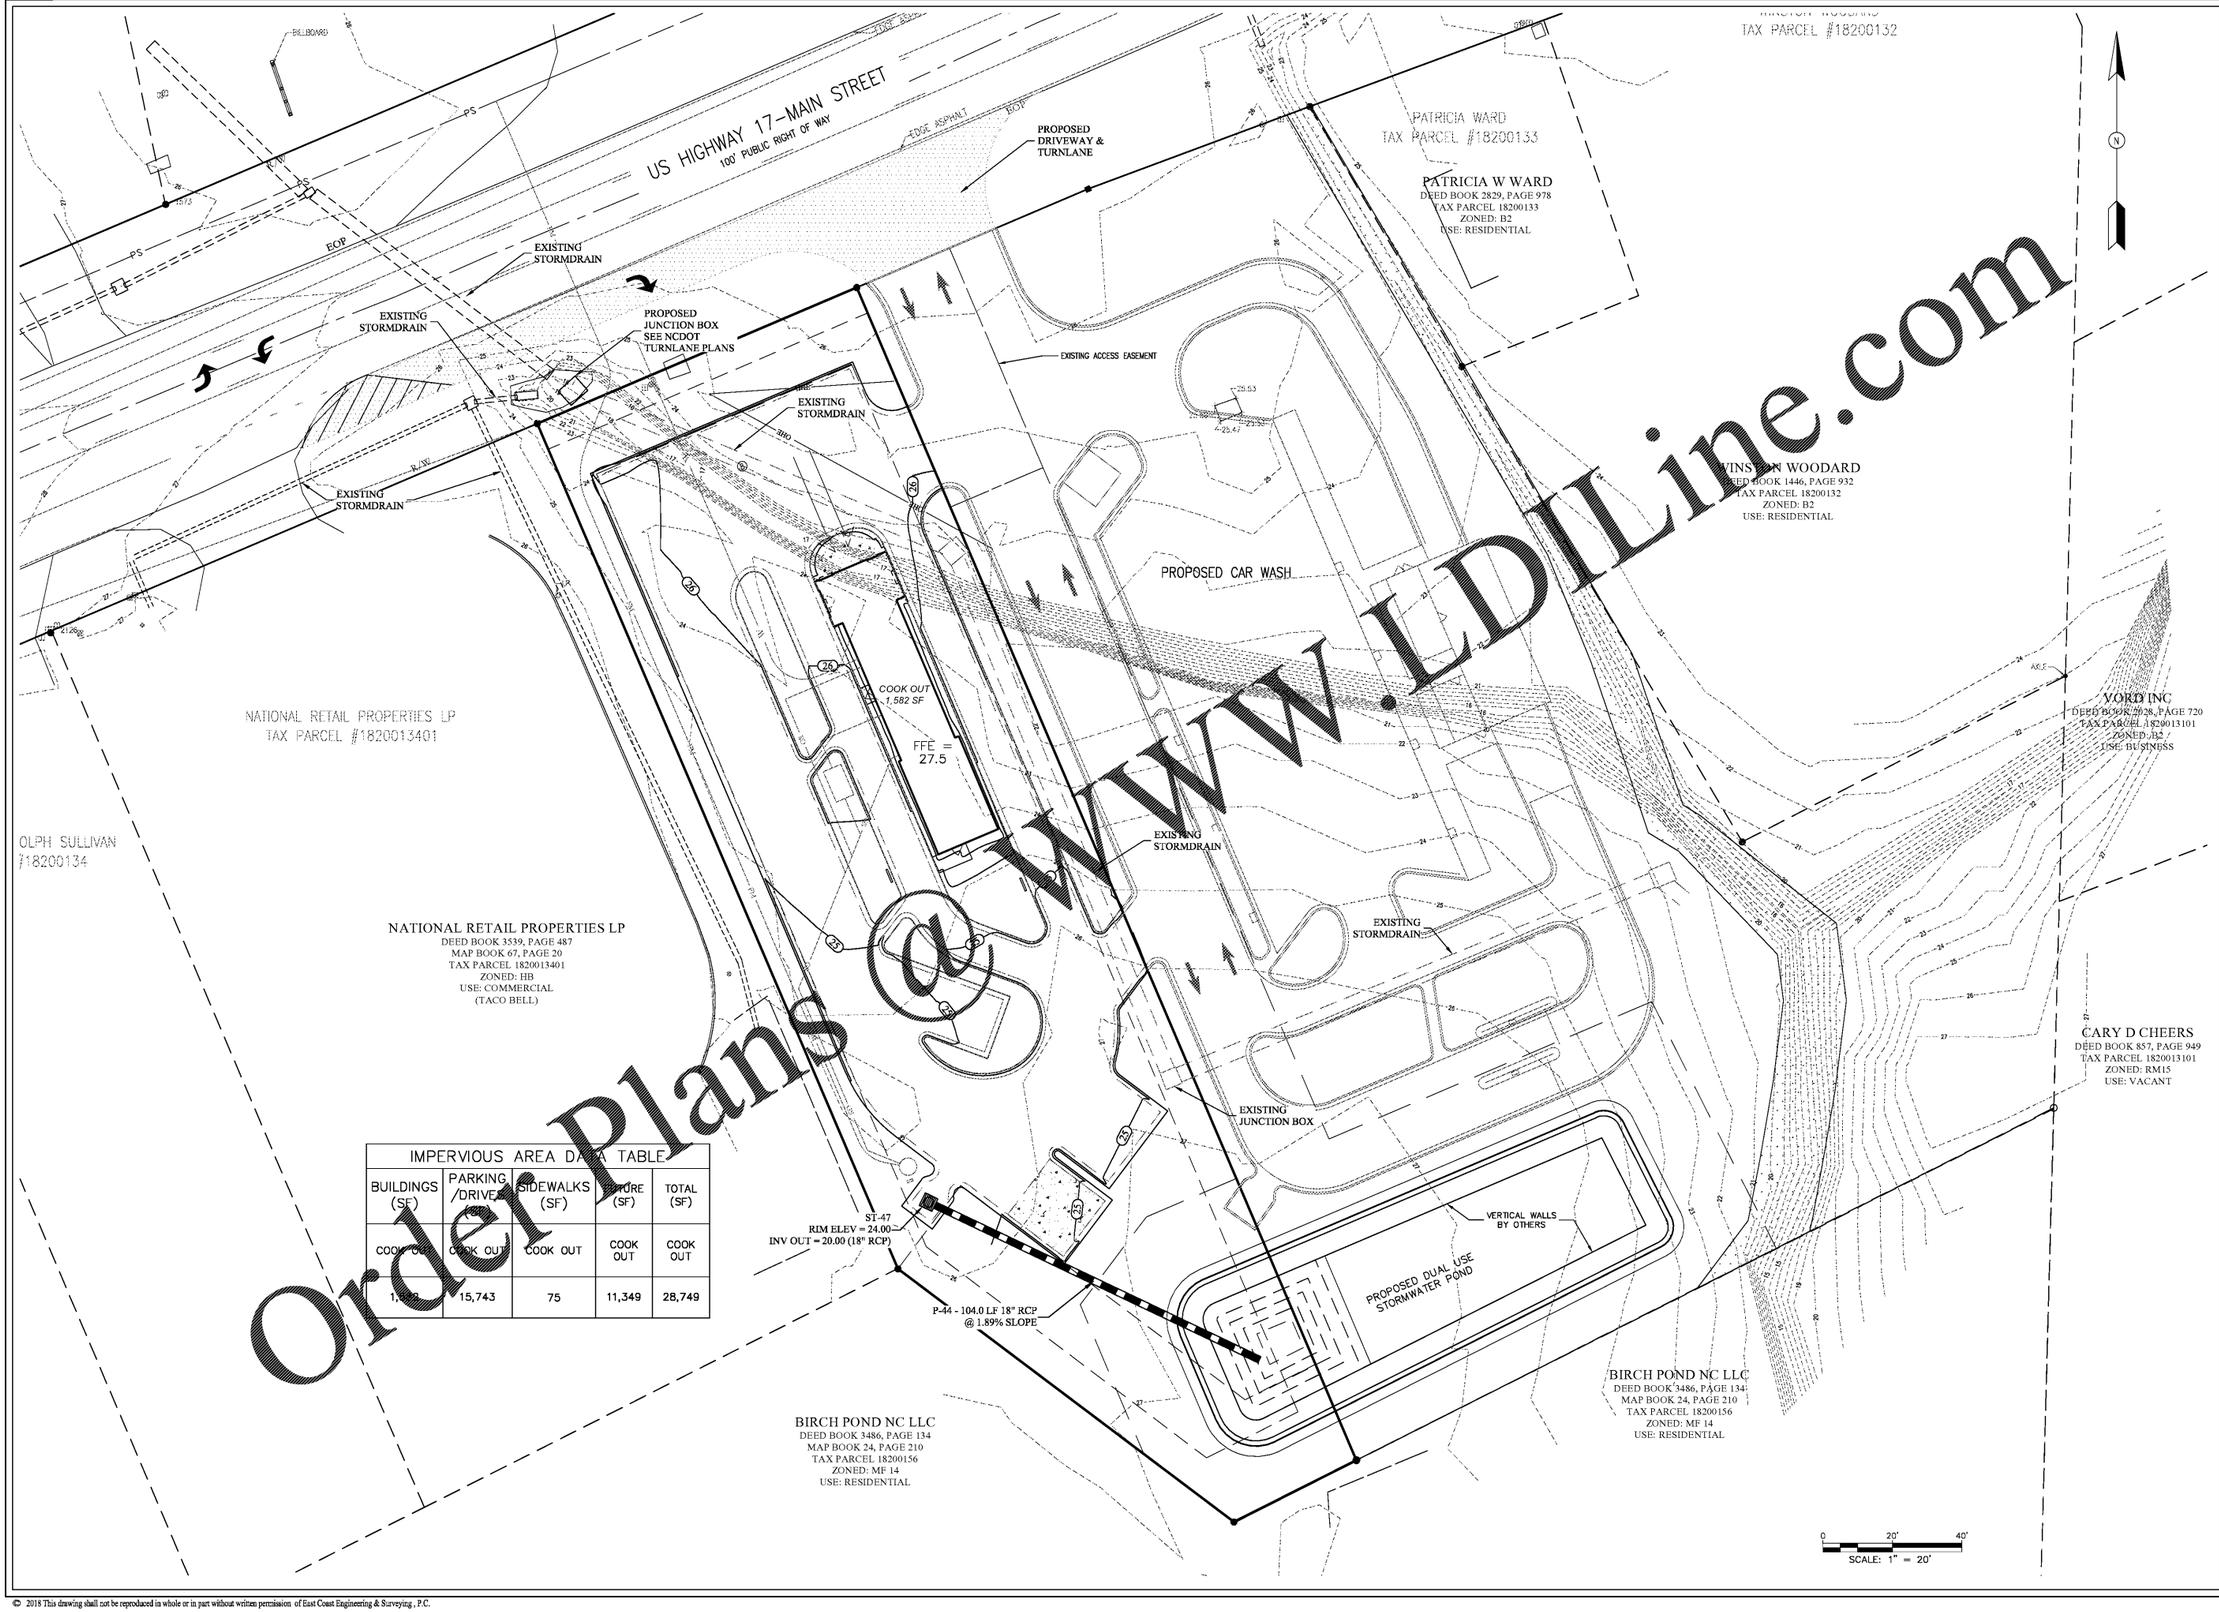

IMPERVIOUS AREA DATA TABLE				
BUILDINGS (SF)	PARKING /DRIVES (SF)	SIDEWALKS (SF)	FUTURE (SF)	TOTAL (SF)
COOK OUT	COOK OUT	COOK OUT	COOK OUT	COOK OUT
1,[illegible]	15,743	75	11,349	28,749

Order Plans @ WWW.LDILine.com

Revisions

East Coast Engineering & Surveying, P.C.
ENGINEERS • PLANNERS • SURVEYORS
4918 Main Street
Post Office Box 2469
Shallotte, North Carolina 28459
Phone: 910.754.8029
Fax: 910.754.8049
Firm License Number C-3014

GRADING/DRAINAGE PLAN FOR COOK OUT
SHALLOTTE, NORTH CAROLINA

Date: 3/28/19
Scale: AS SHOWN
Drawn By: JCR
Checked By: ACL/RET/JCR

PRELIMINARY
FOR APPROVAL

THIS PLAN IS NOT ISSUED FOR CONSTRUCTION WITHOUT AFFIXED CORPORATE SEAL.

NORTH CAROLINA PROFESSIONAL SEAL 35054 4-1-2019 ENGINEER J. CHRISTIAN RUSSELL

C4.0

© 2018 This drawing shall not be reproduced in whole or in part without written permission of East Coast Engineering & Surveying, P.C.

ECES PROJECT NO. 2043